PROJECT REFERENCE NO.	SHEET NO.
B-5139	EC-3/CONST.4
R/W SHEET NO.	____

NOTE:
PERIMETER EROSION CONTROL MEASURES SHALL BE INSTALLED DURING CLEARING AND GRUBBING PHASE.
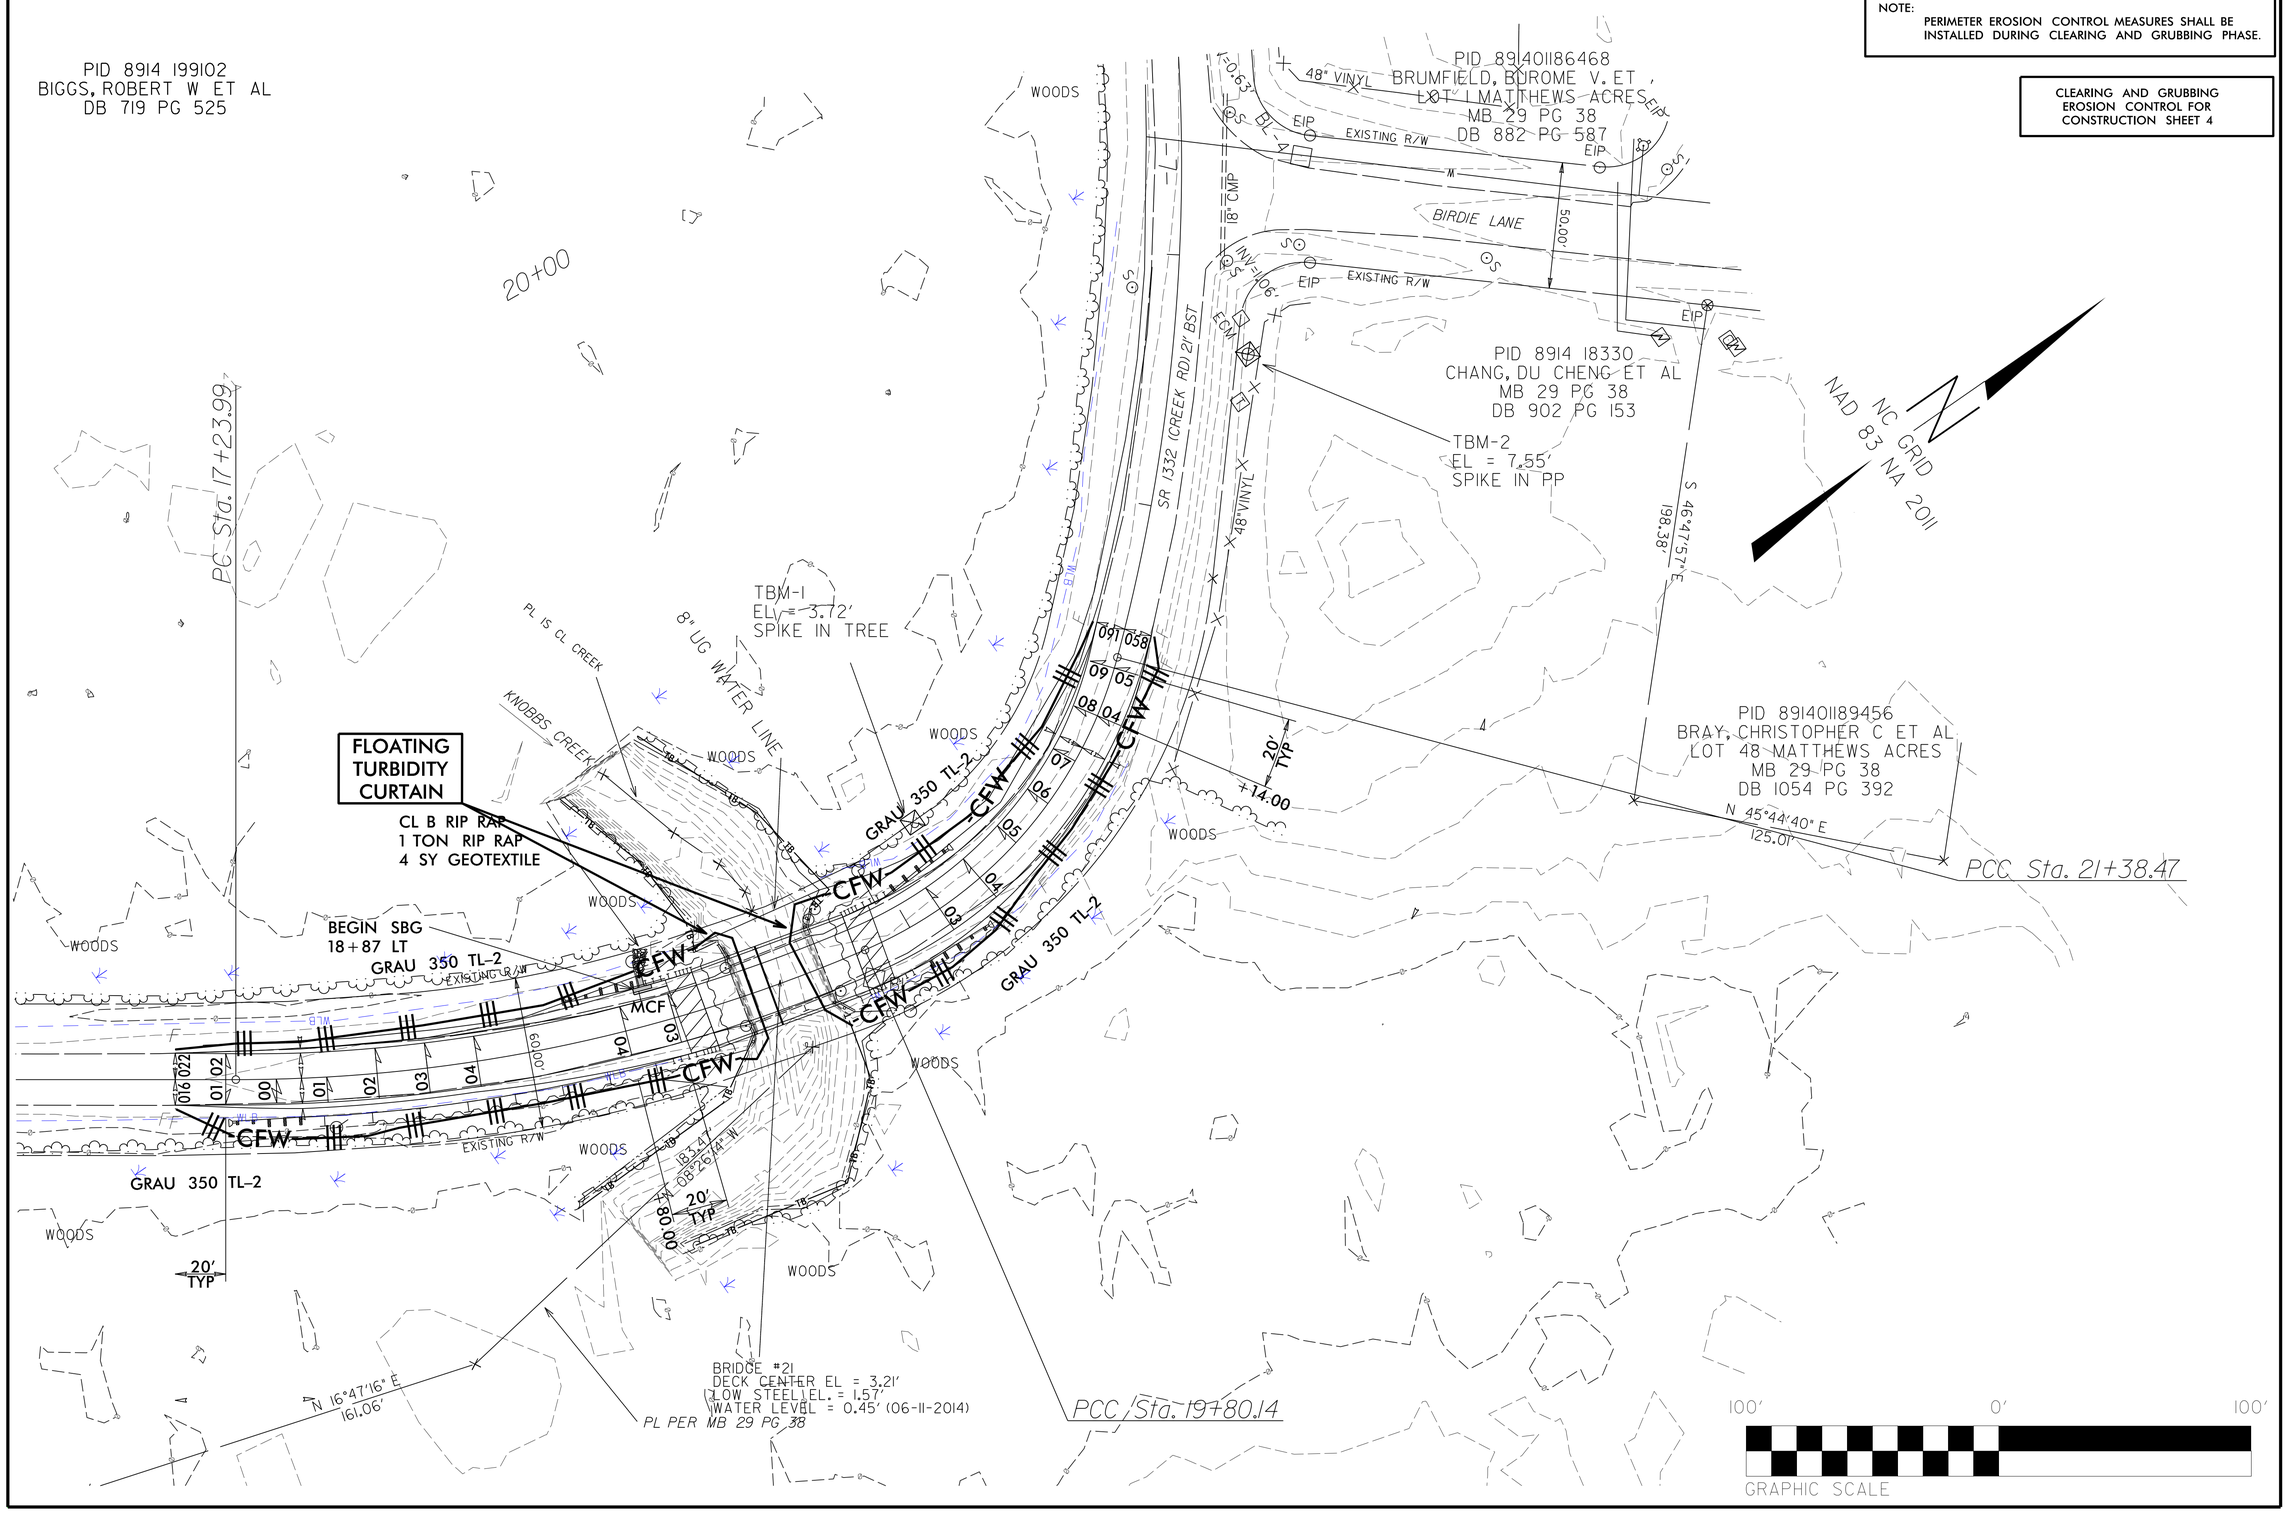
CLEARING AND GRUBBING EROSION CONTROL FOR CONSTRUCTION SHEET 4