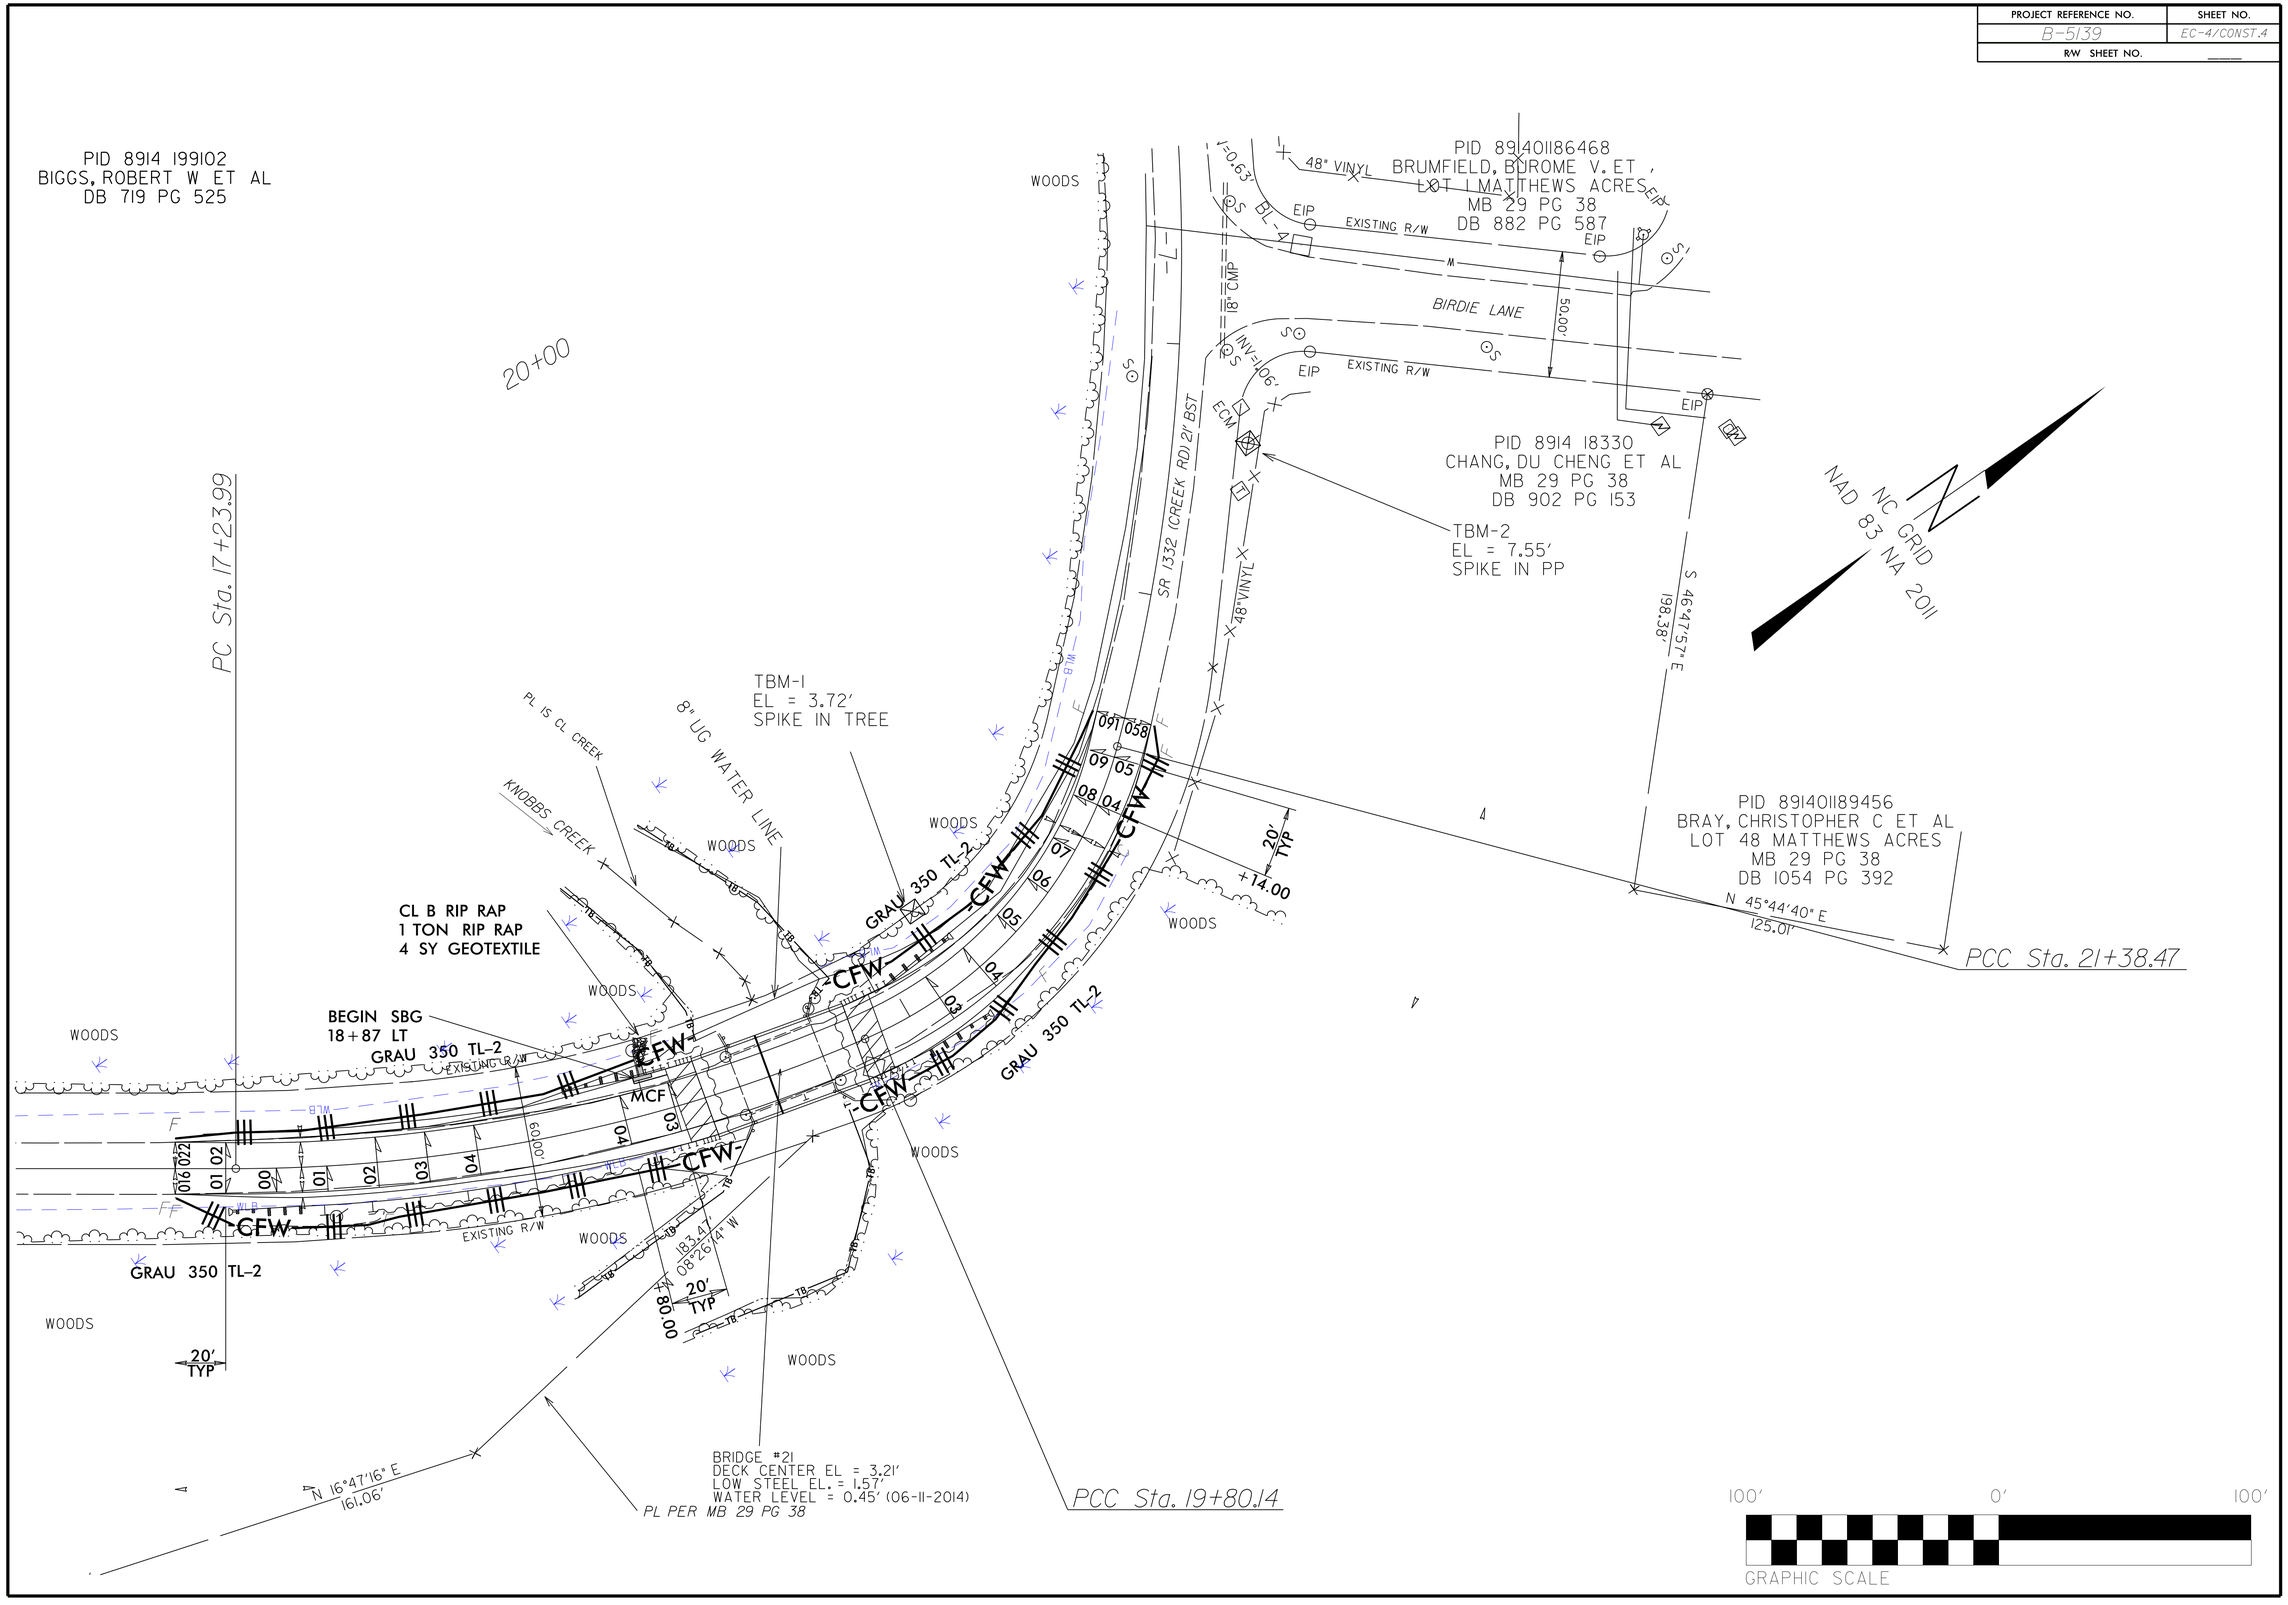PROJECT REFERENCE NO.	SHEET NO.
B-5139	EC-4/CONST.4
R/W SHEET NO.	____