NOTE:
THE EXISTING INFORMATION SHOWN ON THIS DRAWING IS FROM FIELD INVESTIGATION. THE CONTRACTOR IS RESPONSIBLE FOR VISITING THE SITE AND FIELD VERIFYING ALL RELEVANT INFORMATION. THE SUBMISSION OF A BID INDICATES ACCEPTANCE OF EXISTING CONDITIONS. NOTIFY THE ENGINEER OF ANY DISCREPANCIES NOTED.

THE SCOPE OF DEMOLITION IS AS FOLLOWS–

REMOVE EXISTING FIXTURES IN WORK AREA AS SHOWN. PROVIDE CLEANOUTS ON UNUSED DRAIN LINES AT FINAL FINISHES TO PREVENT DEAD–ENDS PER CODE. REMOVE UNUSED VENT LINES TO ABOVE CEILING AND CAP AT MAIN. REMOVE ALL UNUSED AIR, CW & HW LINES/STUB–OUTS, ETC., AND CAP LINES BEHIND FINAL FINISHES. REMOVE AND REPLACE ALL CONCRETE, WALL BOARD AND CEILINGS AS REQUIRED TO LOCATE EXISTING LINES/INSTALL NEW LINES. COORDINATE WITH REVISED PLANS FOR LINES TO BE REUSED.

THE PLUMBING CONTRACTOR SHALL TRACE ALL EXISTING DRAIN LINES PRIOR TO THE START OF WORK UTILIZING DYE AND/OR CAMERAS IF NECESSARY. PROVIDE AS–BUILT DRAWINGS FOR ENGINEER REVIEW. VERIFY AVAILABLE DEPTH OF EXISTING DRAIN LINES PRIOR TO START OF WORK.

NOTE:
EXISTING FLOOR DRAINS (NOT SHOWN) TO REMAIN. ANY TRAP PRIMERS TO BE RESUPPLIED BY NEW CW SYSTEM.

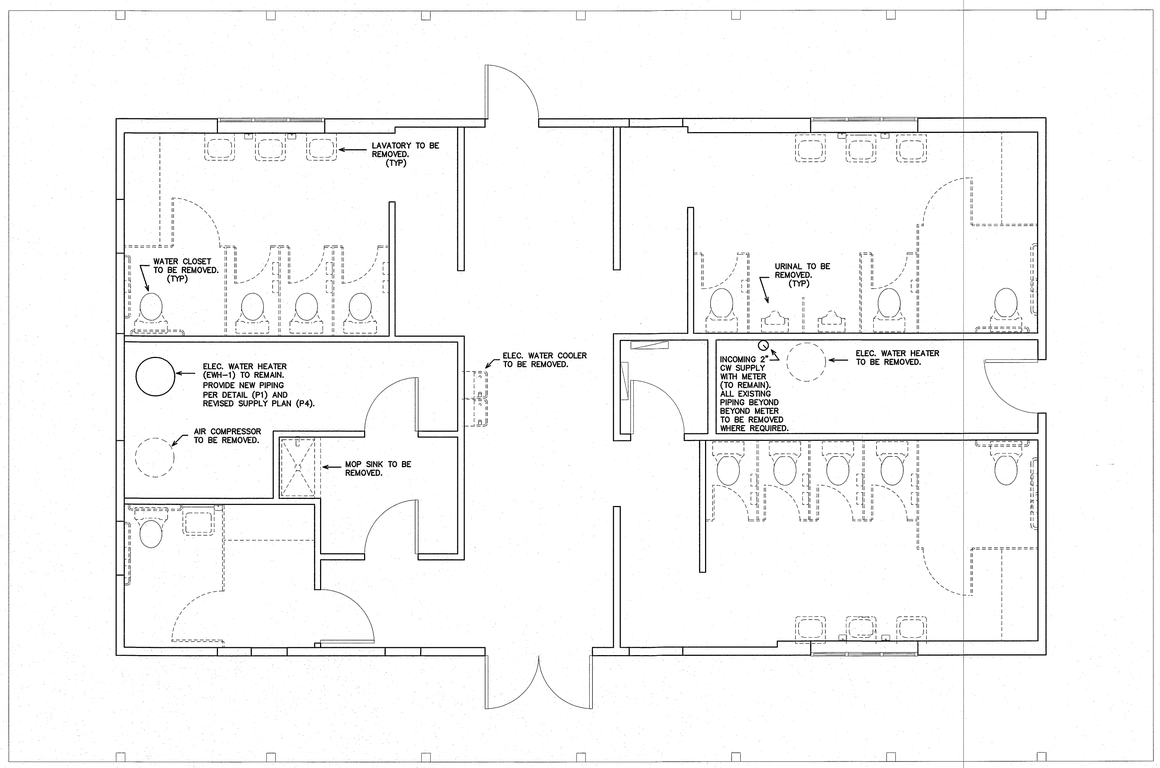


1/P2 DEMO PLAN
SCALE: 1/4" = 1'–0"

CONSTRUCTION DOCUMENTS

SEAL:
NORTH CAROLINA PROFESSIONAL SEAL 22038 ENGINEER BENJAMIN E BURKE 4/6/2015

DESIGNED BY:
FACILITIES DESIGN
ARCHITECTS & ENGINEERS
FACILITIES MANAGEMENT DIVISION, NCDOT
1 SOUTH WILMINGTON STREET
RALEIGH, NORTH CAROLINA 27601
Phone: 919–707–4540 Fax: 919–715–0399

CONSULTANT:
ENGINEER
BURKE DESIGN GROUP, PA
CONSULTING ENGINEERS
3305-109 Durham Drive
Raleigh, North Carolina 27603
919.771.1916 fax: 919.779.0826
email: benburke@nc.rr.com
Corp. License # C-2652

DRAWING TITLE / DISCRIPTION:
DEMO PLAN

PROJECT TITLE:
CAMDEN COUNTY REST AREA
REFURBISHMENT
2356 HWY 117 NORTH, SOUTH MILLS NC 27976
CAMDEN COUNTY, NORTH CAROLINA

| | |
|---|---|
| SCO ID NO. | 14–11342–01A |
| TIP PROJ. NO. | – |
| WBS NO. | 36059.27 |
| FEDERAL ID NO. | – |

ASSET NUMBER:
CO.# SITE.# BLDG.#
15 – 04 – 02

REVISIONS

| NO. | DATE |
|---|---|
| | |
| | |
| | |

DATE ISSUED: 04–17–2015
DRAWN BY: DS
CHECKED BY: BEB

SHEET NO.
P2