


1 A2.2 ELEVATION
SCALE: 1/4" = 1'-0"




2 A2.2 ELEVATION
SCALE: 1/4" = 1'-0"

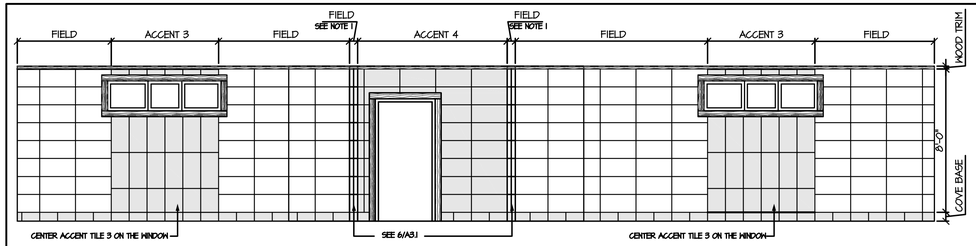


3 A2.2 ELEVATION
SCALE: 1/4" = 1'-0"

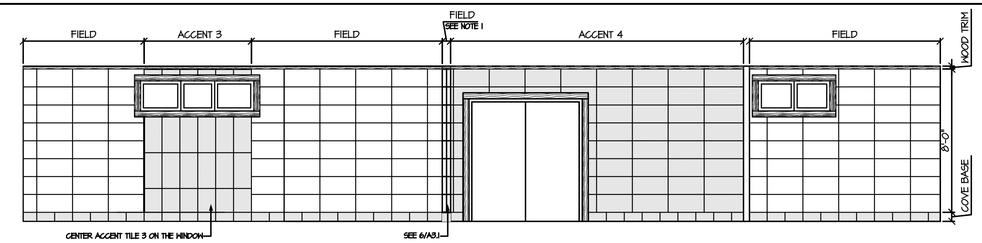


4 A2.1 ELEVATION
SCALE: 1/4" = 1'-0"

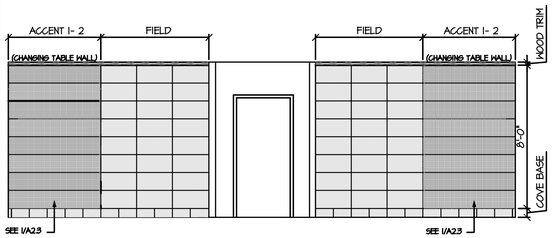


5 A2.2 ELEVATION
SCALE: 1/4" = 1'-0"

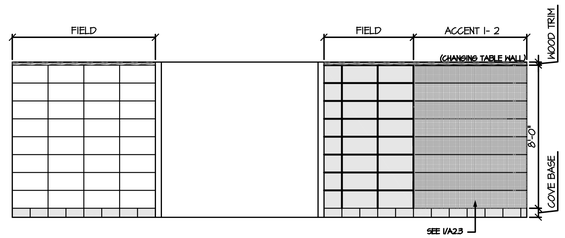


6 A2.2 ELEVATION
SCALE: 1/4" = 1'-0"

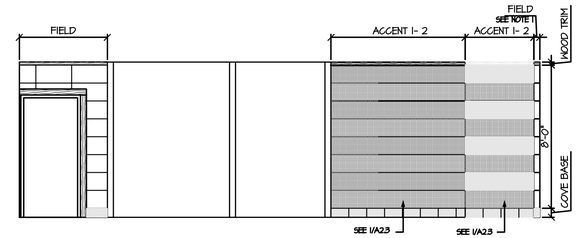


7 A2.2 ELEVATION
SCALE: 1/4" = 1'-0"

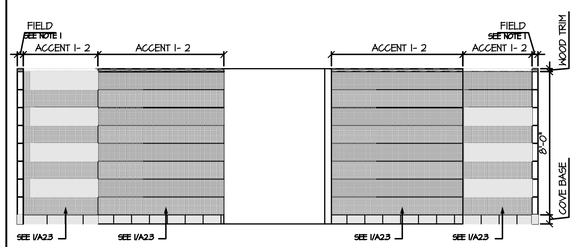


8 A2.2 ELEVATION
SCALE: 1/4" = 1'-0"

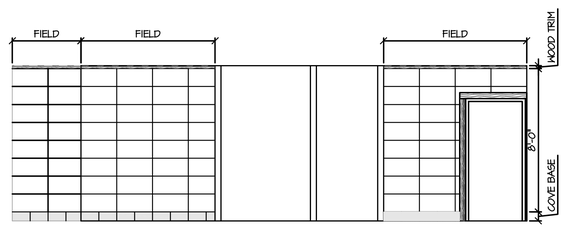


9 A2.2 ELEVATION
SCALE: 1/4" = 1'-0"

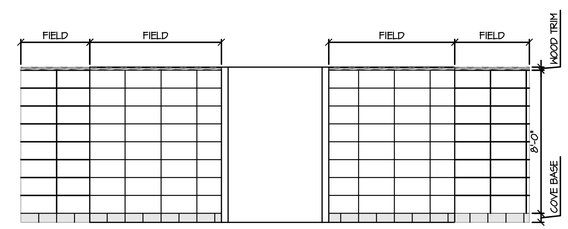


10 A2.2 ELEVATION
SCALE: 1/4" = 1'-0"

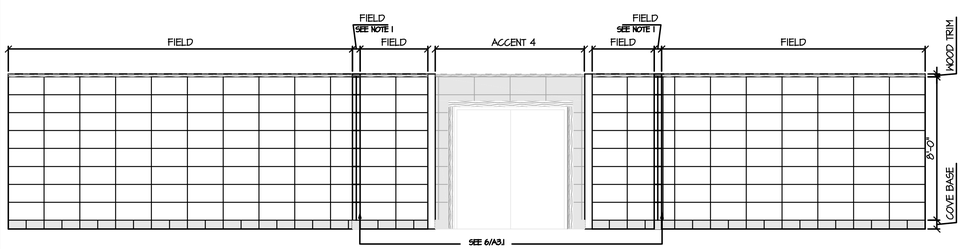


11 A2.2 ELEVATION
SCALE: 1/4" = 1'-0"

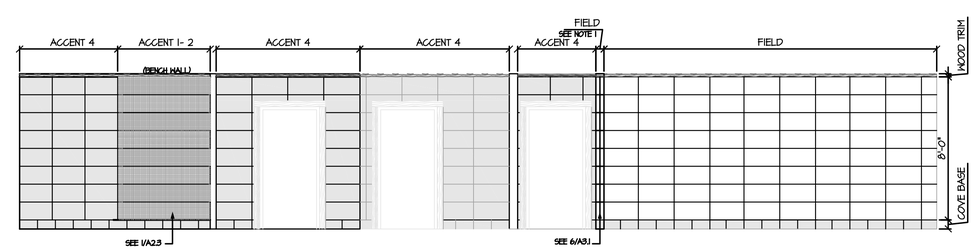


12 A2.2 ELEVATION
SCALE: 1/4" = 1'-0"

## NOTE:

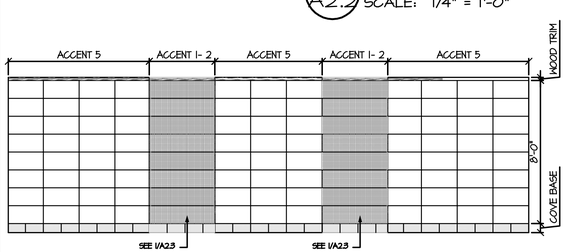1. EXTERNAL CORNER: SCHLUTER- RONDEC STAINLESS STEEL ROUNDED CORNER BRUSH FINISH.

BID DOCUMENTS

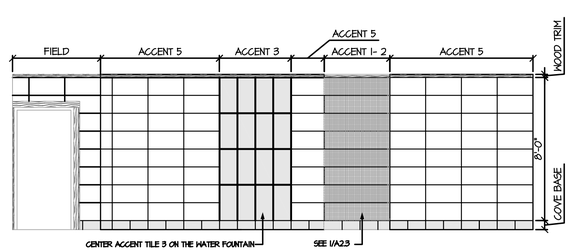LISA LARKIN KEEL REGISTERED ARCHITECT 6195 NORTH CAROLINA RALEIGH, N.C.
DocuSigned: Lisa L. Keel 2/18/2015
SEAL:
SEAL NOT VALID UNLESS SIGNED AND DATED

DESIGNED BY:
FACILITIES DESIGN ARCHITECTS & ENGINEERS
FACILITIES MANAGEMENT DIVISION, NCDOT
1 SOUTH WILMINGTON STREET
RALEIGH, NORTH CAROLINA 27601
PH:919/707-4640 FAX:919/715-0369

CONSULTANT:

DRAWING TITLE / DESCRIPTION:
FINISH ELEVATIONS, WALL PATTERN

PROJECT TITLE:
CAMDEN COUNTY REST AREA REFURBISHMENT
2356 HWY 117 NORTH, SOUTH MILLS NC 27976
CAMDEN COUNTY, NORTH CAROLINA

| | |
|---|---|
| SCO ID NO. | 14-11342-01A |
| - | - |
| WBS NO. | 36059.27 |
| - | - |

ASSET NUMBER:
CO.# SITE.# BLDG.#
15 - 04 - 02

REVISIONS
NO. DATE

DATE ISSUED: 4/17/15
DRAWN BY:
CHECKED BY: -
SHEET NO.
A2.2