


1 A2.4 ELEVATION: RM 105 ALTERNATE RESTROOM
SCALE: 1/4" = 1'-0"

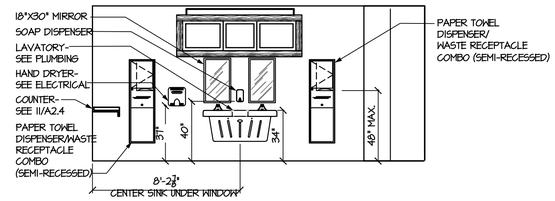


2 A2.4 ELEVATION: RM 105 ALTERNATE RESTROOM
SCALE: 1/4" = 1'-0"




3 A2.4 ELEVATION: RM 106 MEN'S RESTROOM
SCALE: 1/4" = 1'-0"

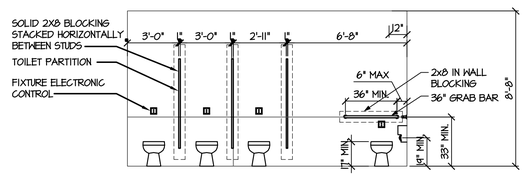


4 A2.4 ELEVATION: RM 106 MEN'S RESTROOM
SCALE: 1/4" = 1'-0"

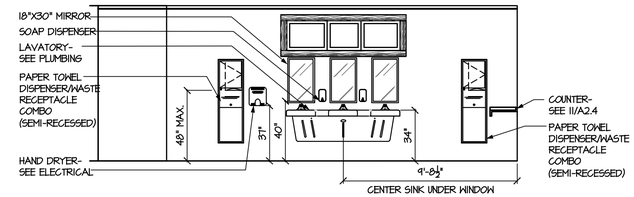


5 A2.4 ELEVATION: RM 109 WOMEN'S RESTROOM
SCALE: 1/4" = 1'-0"

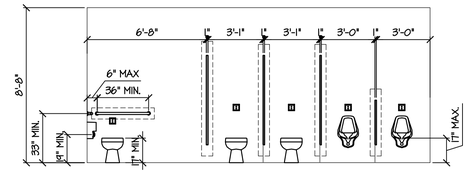


6 A2.4 ELEVATION: RM 109 WOMEN'S RESTROOM
SCALE: 1/4" = 1'-0"

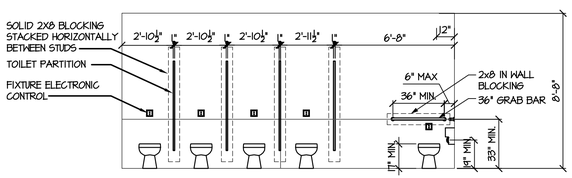


7 A2.4 ELEVATION: RM 109-WOMEN'S, RM 105 ALTERNATE (RM 106 MEN'S-OPPOSITE HAND)
SCALE: 1/4" = 1'-0"




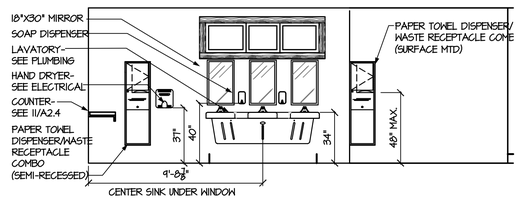


8 A2.4 ELEVATION: FAMILY RESTROOM 102
SCALE: 1/4" = 1'-0"

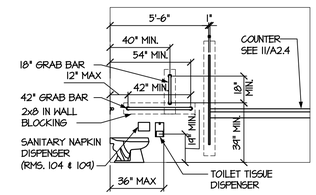9 A2.4 ELEVATION: FAMILY RESTROOM 102
SCALE: 1/4" = 1'-0"

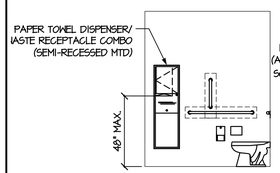


10 A2.4 ELEVATION @ EWC
SCALE: 1/4" = 1'-0"

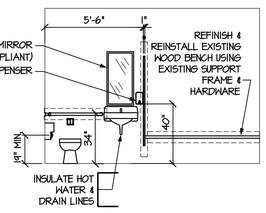


11 A2.4 COUNTER SECTION
SCALE: 3" = 1'-0"

**TOILET ACCESSORY SCHEDULE**
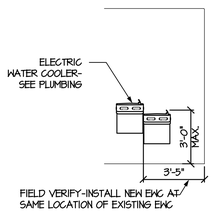
| | |
|---|---|
| 1 | TOILET TISSUE DISPENSER |
| 2 | SANITARY NAPKIN DISPOSAL-RECESSED |
| 3 | PAPER TOWEL DISPENSER/ WASTE RECEPTACLE COMBO- SEMI-RECESSED |
| 4 | 18" x 30" MIRROR |
| 5 | 18" X 36" MIRROR |
| 6 | SOAP DISPENSER |
| 7 | 36" GRAB BAR |
| 8 | 42" GRAB BAR |
| 9 | 18" VERTICAL GRAB BAR |
| 10 | HAND DRYER - WALL MOUNTED |
| 11 | PAPER TOWEL DISPENSER/ WASTE RECEPTACLE COMBO- SURFACE MOUNTED |
| 12 | SANITARY NAPKIN DISPOSAL-PARTITION MOUNTED |

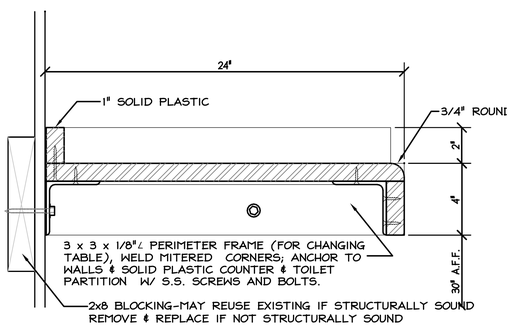


12 A2.4 ENLARGED PARTIAL FLOOR PLAN
SCALE: 3/8" = 1'-0"

GENERAL NOTES:

1. ALL DIMENSIONS ARE TO FACE OF STUD UNLESS OTHERWISE NOTED.
2. FIELD VERIFY ALL DIMENSIONS & CONDITIONS.

BID DOCUMENTS

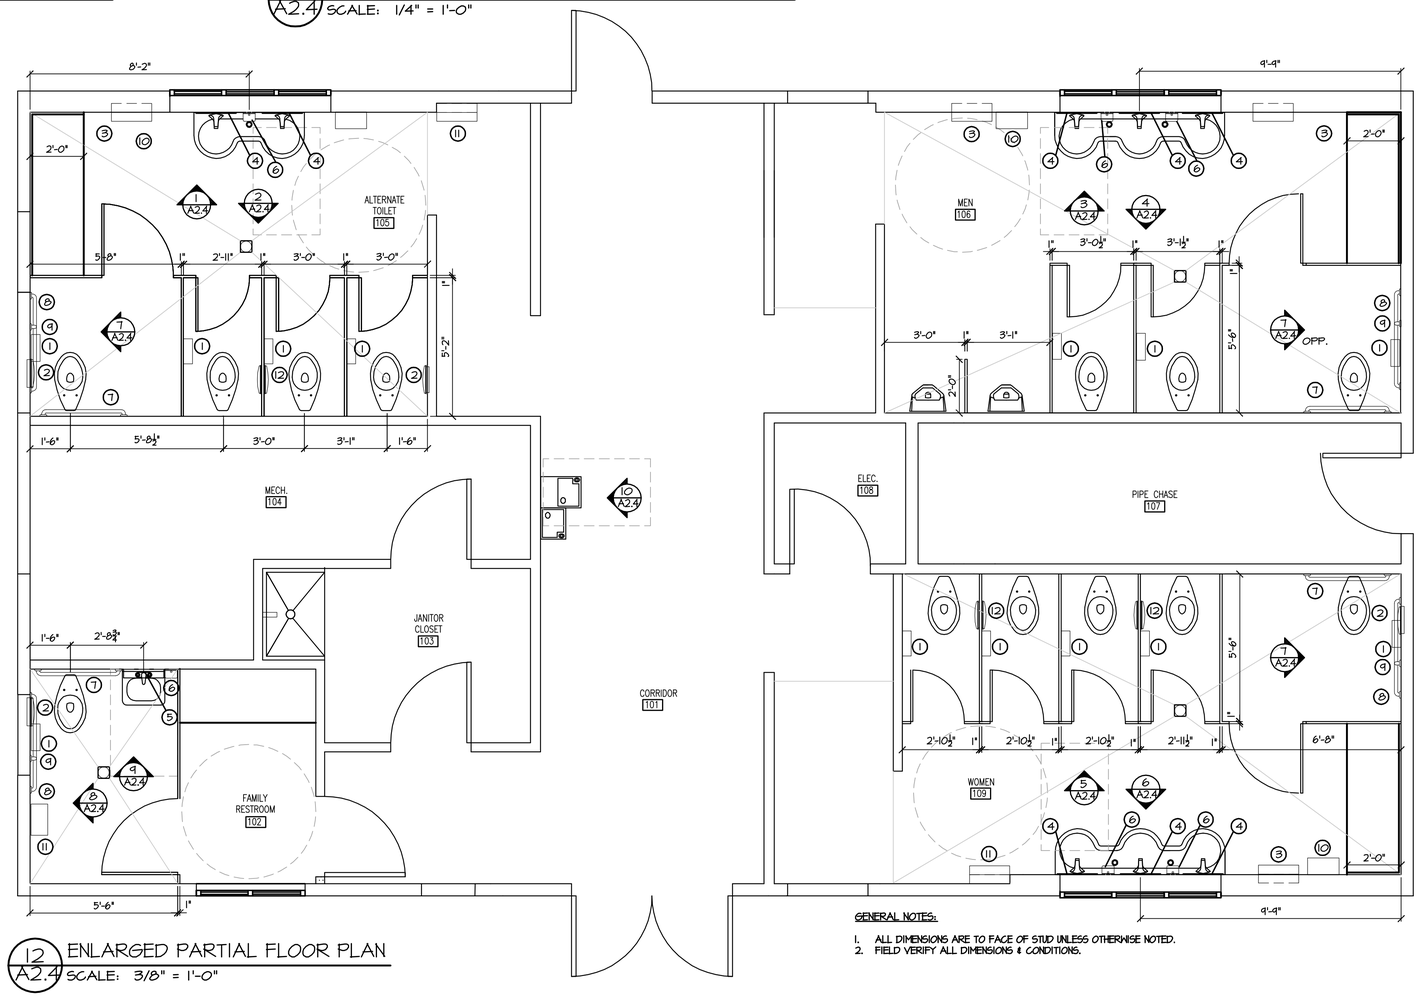LISA LARKIN KEEL REGISTERED ARCHITECT 6195 NORTH CAROLINA RALEIGH, N.C.

SEAL: SEAL NOT VALID UNLESS SIGNED AND DATED

DESIGNED BY:

FACILITIES DESIGN ARCHITECTS & ENGINEERS
FACILITIES MANAGEMENT DIVISION, NCDOT
1 SOUTH WILMINGTON STREET
RALEIGH, NORTH CAROLINA 27601
PH:919/707-4640 FAX:919/715-0369

CONSULTANT:

DRAWING TITLE / DESCRIPTION: ENLARGED FLOOR PLAN & INTERIOR ELEVATIONS

PROJECT TITLE: CAMDEN COUNTY REST AREA REFURBISHMENT
2368 HWY 17 NORTH, SOUTH MILLS NC 27976
CAMDEN COUNTY, NORTH CAROLINA

| | |
|---|---|
| SCO ID NO. | 14-11342-01A |
| - | - |
| WBS NO. | 36059.27 |
| - | - |

ASSET NUMBER: CO.# SITE.# BLDG.#
15 - 04 - 02

REVISIONS
NO. DATE

DATE ISSUED: 4/17/15
DRAWN BY: LK
CHECKED BY: -
SHEET NO.

A2.4