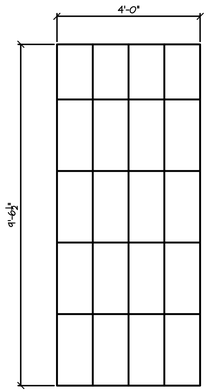


3 A2.1 ENLARGED PLAN- FIELD 3 PATTERN
1/2" = 1'-0"

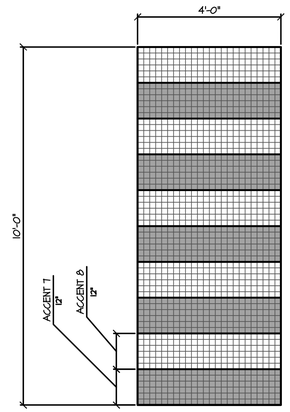


4 A2.1 ENLARGED PLAN- ACCENT 7, ACCENT 8
1/2" = 1'-0"

## GENERAL NOTES:

1. FIELD DIMENSIONS AND OTHER CONDITIONS SHALL BE VERIFIED BY GC.
2. FOR FLOOR LEGEND, SEE 5/A2.1- FOR FLOOR PATTERN, SEE 2/A2.1.
3. FOR WALL LEGEND, SEE 2/A2.3- FOR WALL PATTERN, SEE SHEET A2.2.

## LEGEND- FLOOR:

ACCENT 7 (2"X 2")- SEE 4/A2.1:
AMERICAN OLEAN, UNGLAZED COLORBODY- PORCELAIN MOSAIKS- ICE WHITE A25 (2).

ACCENT 8 (2"X 2")-SEE 4/A2.1:
AMERICAN OLEAN, UNGLAZED COLORBODY- PORCELAIN MOSAIKS- DILL PICKLE A83 (2).

FIELD 1 (18"X 18"- HORIZONTAL STACKED):
DALTILE, PARKWAY SERIES- PK96 BEIGE

FIELD 2 (12"X 24"- HORIZONTAL STACKED):
DALTILE, PARKWAY SERIES- PK96 BEIGE

FIELD 3 (12"X 24"- HORIZONTAL STACKED)- SEE 3/A2.1:
DALTILE, PARKWAY SERIES- PK96 BEIGE

## GROUT:

TILE GROUT (FIELD 1, FIELD 2): QUARTZ LOCK , 380 CHARCOAL GRAY.

TILE GROUT (ACCENT 7, ACCENT 8): QUARTZ LOCK , 145 BONE.

5 A2.1 LEGEND- FLOOR
1/2" = 1'-0"

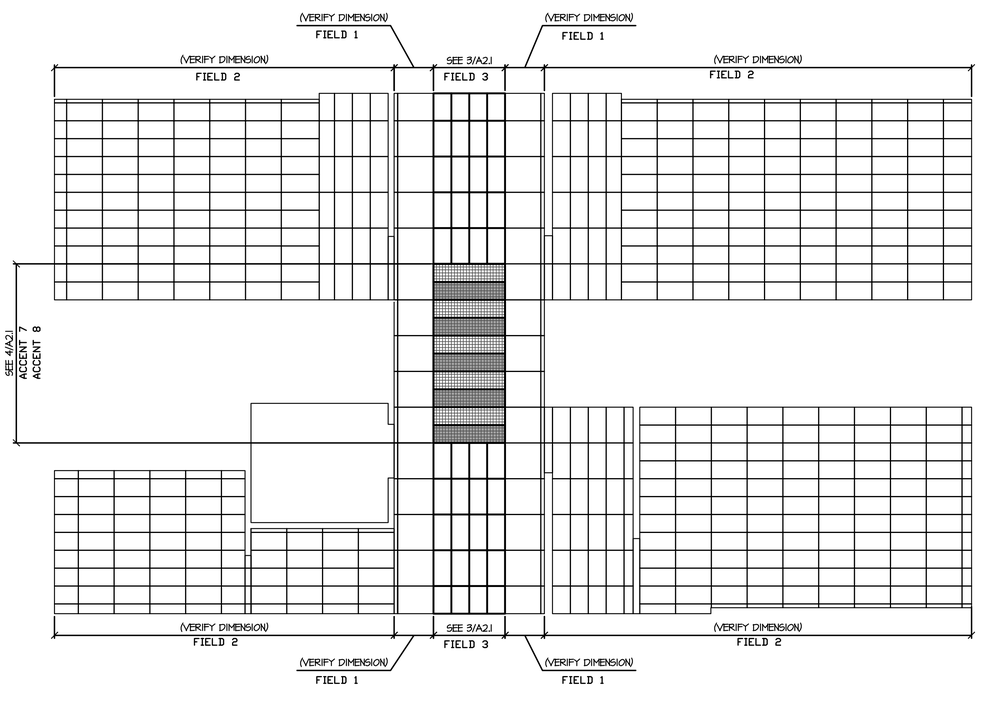


2 A2.1 FLOOR TILE PATTERN
1/4" = 1'-0"

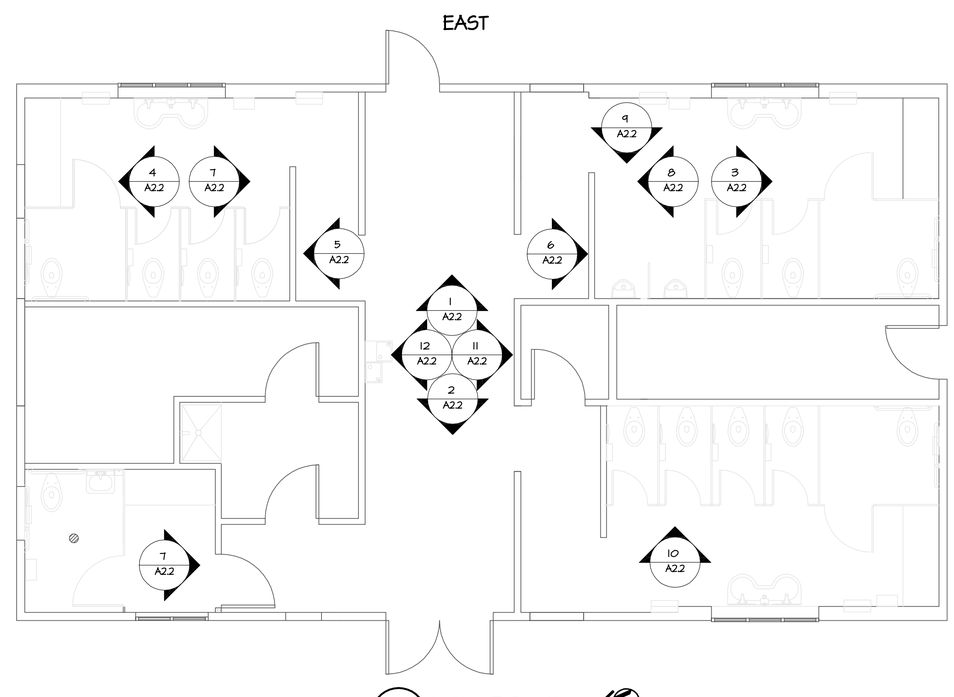


1 A2.1 ELEVATION KEY
NTS

BUILDING NORTH

BID DOCUMENTS

LISA LARKIN KEEL REGISTERED ARCHITECT 6195 NORTH CAROLINA RALEIGH, N.C.
SEAL:
SEAL NOT VALID UNLESS SIGNED AND DATED

DESIGNED BY:
FACILITIES DESIGN
ARCHITECTS & ENGINEERS
FACILITIES MANAGEMENT DIVISION, NCDOT
1 SOUTH WILMINGTON STREET
RALEIGH, NORTH CAROLINA 27601
PH:919/707-4640 FAX:919/715-0399

CONSULTANT:

DRAWING TITLE / DESCRIPTION:
KEY PLAN, FLOOR PATTERN LEGEND
ENLARGED PLANS, GENERAL NOTES

PROJECT TITLE:
CAMDEN COUNTY REST AREA REFURBISHMENT
2356 HWY 17/ NORTH, SOUTH MILLS NC 27976
CAMDEN COUNTY, NORTH CAROLINA

| | |
|---|---|
| SCO ID NO. | 14-11342-01A |
| - | - |
| WBS NO. | 36059.27 |
| - | - |

ASSET NUMBER:
CO.# SITE.# BLDG.#
15 - 04 - 02

REVISIONS
NO. DATE

DATE ISSUED: 4/17/15
DRAWN BY:
CHECKED BY: -
SHEET NO.
A2.1