NOTE:
THE EXISTING INFORMATION SHOWN ON THIS DRAWING IS FROM FIELD INVESTIGATION. THE CONTRACTOR IS RESPONSIBLE FOR VISITING THE SITE AND FIELD VERIFYING ALL RELEVANT INFORMATION. THE SUBMISSION OF A BID INDICATES ACCEPTANCE OF EXISTING CONDITIONS. NOTIFY THE ENGINEER OF ANY DISCREPANCIES NOTED.

REMOVE AND REPLACE ALL CONCRETE, WALL BOARD AND CEILINGS AS REQUIRED TO LOCATE EXISTNG LINES AND INSTALL NEW LINES.

NOTE:
RESUPPLY CW TO ALL EXISITNG TRAP PRIMERS, HOSE BIBBS (INT/EXT) AS REQUIRED.

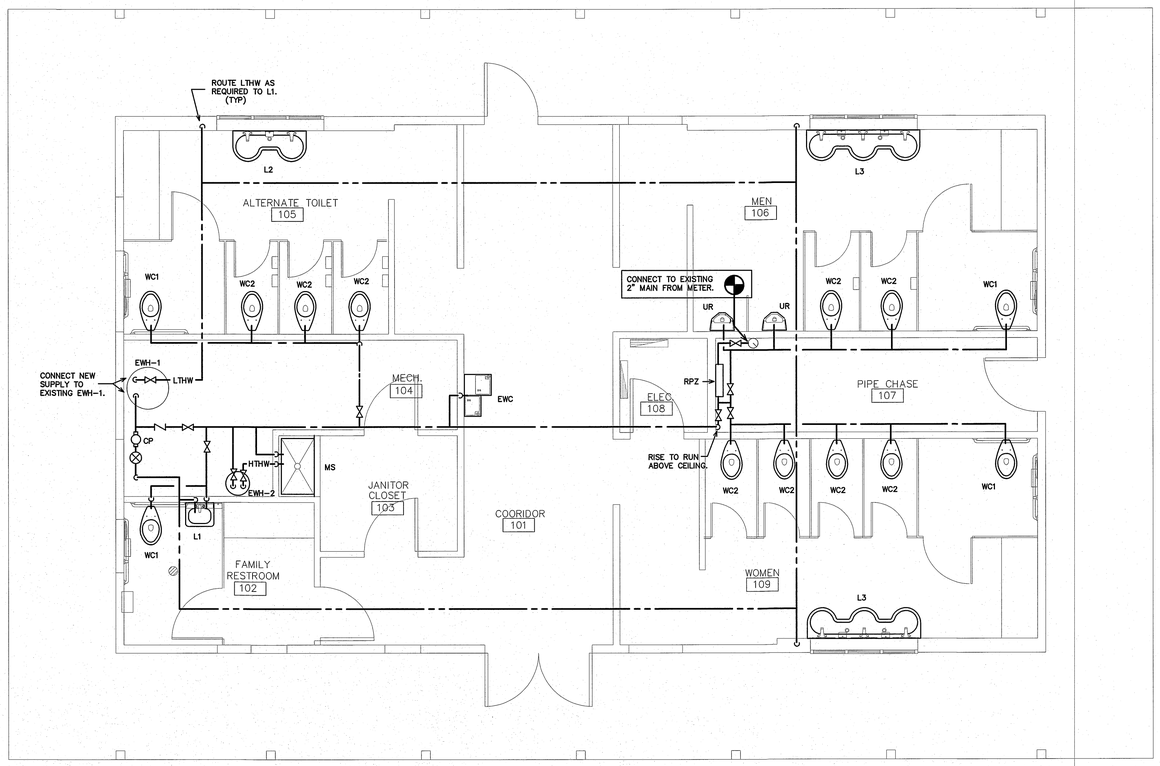


1 / P4 REVISED SUPPLY PLAN
SCALE: 1/4" = 1'-0"

CONSTRUCTION DOCUMENTS

SEAL:

DESIGNED BY:
FACILITIES DESIGN
ARCHITECTS & ENGINEERS
FACILITIES MANAGEMENT DIVISION, NCDOT
1 SOUTH WILMINGTON STREET
RALEIGH, NORTH CAROLINA 27601
Phone: 919-707-4540 Fax: 919-715-0399

CONSULTANT:
ENGINEER
BURKE DESIGN GROUP, PA
CONSULTING ENGINEERS
3305-109 Durham Drive
Raleigh, North Carolina 27603
919.771.1816 fax: 919.779.0826
email: burke@bdgcfr.com
Corp. License # C-2652

DRAWING TITLE / DESCRIPTION:
REVISED SUPPLY PLAN

PROJECT TITLE:
CAMDEN COUNTY REST AREA REFURBISHMENT
2356 HWY 117 NORTH, SOUTH MILLS NC 27976
CAMDEN COUNTY, NORTH CAROLINA

| | |
|---|---|
| SCO ID NO. | 14-11342-01A |
| TIP PROJ. NO. | – |
| WBS NO. | 36059.27 |
| FEDERAL ID NO. | – |

ASSET NUMBER:
CO.# SITE.# BLDG.#
15 - 04 - 02

REVISIONS

| NO. | DATE |
|---|---|
| | |
| | |
| | |

DATE ISSUED: 04-17-2015
DRAWN BY: DS
CHECKED BY: BEB

SHEET NO.
P4