LEGEND

| SYMBOL | DESCRIPTION |
|---|---|
| | 48" LINEAR LED LIGHT, SURFACED MOUNTED |
| | 48" SURFACE MOUNTED LIGHT, EXISTING TO REMAIN |
| | 6" RECESSED CAN LIGHT |
| | SUPPLY DIFFUSER |
| | RETURN AIR GRILL |
| | CEILING EXHAUST FAN |

CEILING & SOFFIT LEGEND

5/8" GYPSUM WALL BOARD CEILING- ATTACH TO EXISTING 5/8" GYPSUM WALL BOARD CEILING-PAINT

EXISTING 5/8" GYPSUM WALL BOARD CEILING-TO REMAIN, PATCH BACK & PAINT AS NEEDED TO MATCH EXISTING.

EXTERIOR SOFFIT: 6" T&G CEDAR BOARDS, PAINTED

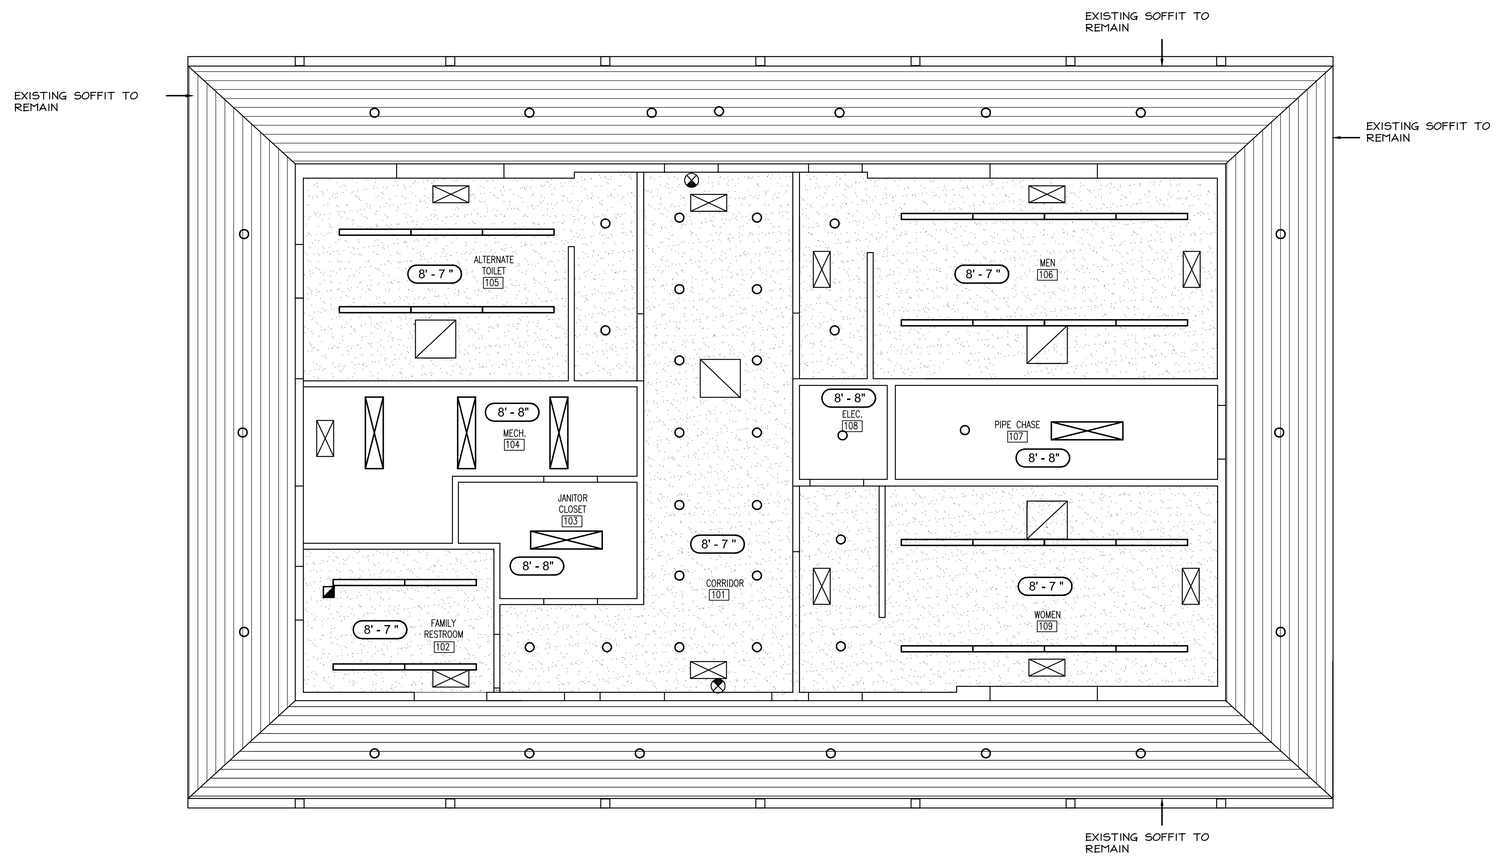


1 / A1.2 REFLECTED CEILING PLAN
SCALE: 1/4" = 1'-0"

BUILDING NORTH

BID DOCUMENTS

LISA LARKIN KEEL REGISTERED ARCHITECT 6195 NORTH CAROLINA RALEIGH, N.C.
DocuSigned by: Lisa L. Keel 3/18/2015
SEAL
SEAL NOT VALID UNLESS SIGNED AND DATED

DESIGNED BY:
FACILITIES DESIGN ARCHITECTS & ENGINEERS
FACILITIES MANAGEMENT DIVISION, NCDOT
1 SOUTH WILMINGTON STREET
RALEIGH, NORTH CAROLINA 27601
PH:919/707-4640 FAX:919/715-0399

STATE OF NORTH CAROLINA DEPARTMENT OF NATURAL & ECONOMIC RESOURCES

CONSULTANT:

DRAWING TITLE / DESCRIPTION:
REFLECTED CEILING PLAN

PROJECT TITLE:
CAMDEN COUNTY REST AREA REFURBISHMENT
2356 HWY 17 NORTH, SOUTH MILLS NC 27976
CAMDEN COUNTY, NORTH CAROLINA

| | |
|---|---|
| SCO ID NO. | 14-11342-01A |
| - | - |
| WBS NO. | 36059.27 |
| - | - |

ASSET NUMBER:
CO.# SITE.# BLDG.#
15 - 04 - 02

REVISIONS
NO. DATE

DATE ISSUED: 4/17/15
DRAWN BY: LK
CHECKED BY: -
SHEET NO.
A1.2