LEGEND

SYMBOL	DESCRIPTION
	48" LINEAR LED LIGHT, SURFACED MOUNTED
	48" SURFACE MOUNTED LIGHT, EXISTING TO REMAIN
	6" RECESSED CAN LIGHT
	SUPPLY DIFFUSER
	RETURN AIR GRILL
	CEILING EXHAUST FAN

CEILING & SOFFIT LEGEND

5/8" GYPSUM WALL BOARD CEILING- ATTACH TO EXISTING 5/8" GYPSUM WALL BOARD CEILING-PAINT

EXISTING 5/8" GYPSUM WALL BOARD CEILING-TO REMAIN, PATCH BACK & PAINT AS NEEDED TO MATCH EXISTING.

EXTERIOR SOFFIT: 6" T&G CEDAR BOARDS, PAINTED

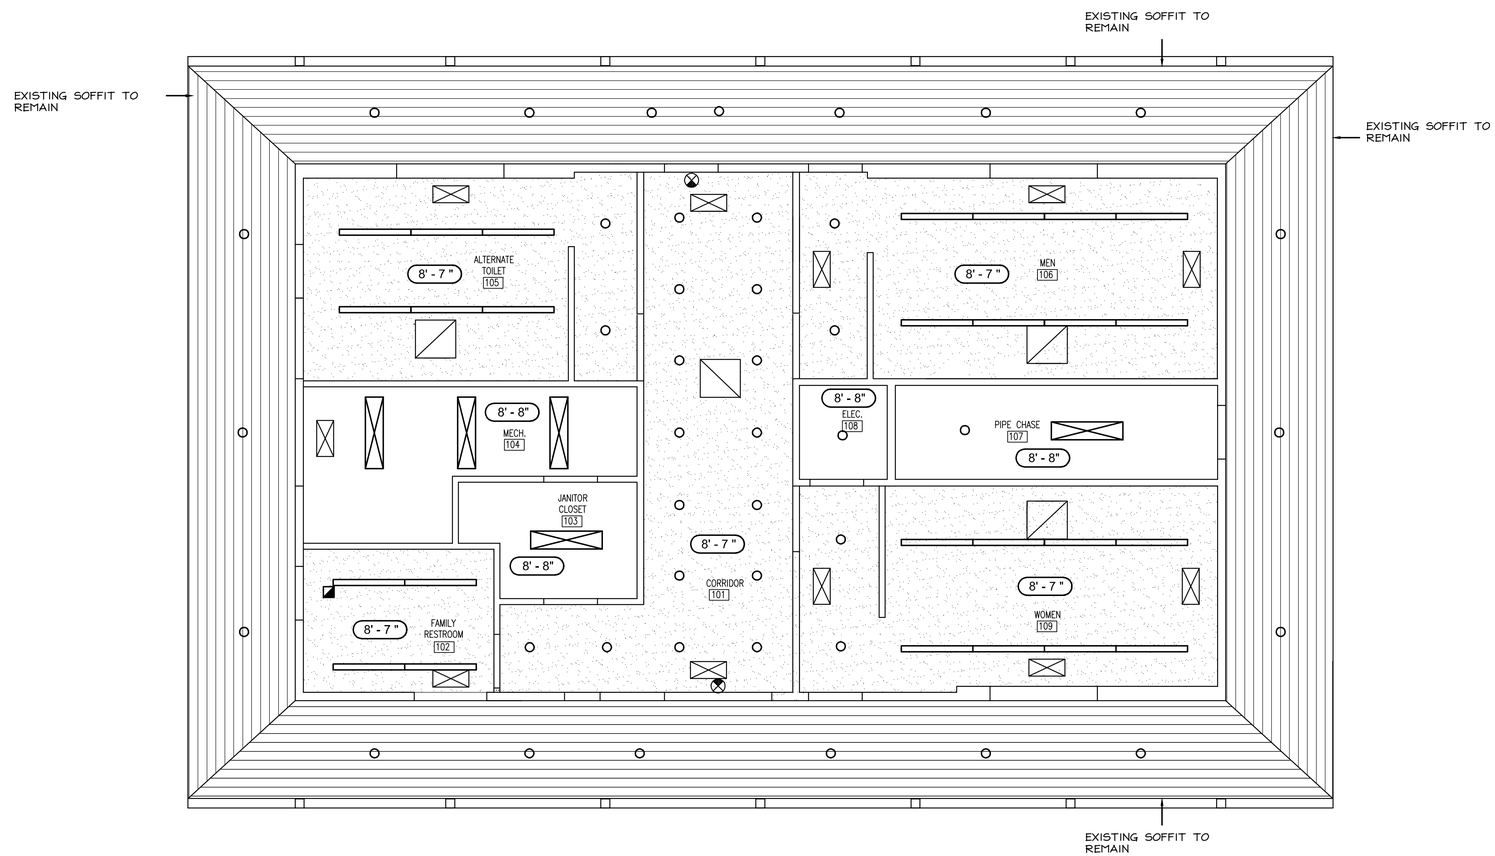

1 / A1.2 REFLECTED CEILING PLAN
SCALE: 1/4" = 1'-0"

BUILDING NORTH

BID DOCUMENTS

LISA LARKIN KEEL REGISTERED ARCHITECT 6195 NORTH CAROLINA RALEIGH, N.C.
DocuSigned by: Lisa L. Keel 6/12/2015
SEAL NOT VALID UNLESS SIGNED AND DATED

DESIGNED BY:
FACILITIES DESIGN ARCHITECTS & ENGINEERS
FACILITIES MANAGEMENT DIVISION, NCDOT
1 SOUTH WILMINGTON STREET
RALEIGH, NORTH CAROLINA 27601
PH:919/707-4640 FAX:919/715-0399

CONSULTANT:

DRAWING TITLE / DISCRIPTION: REFLECTED CEILING PLAN

PROJECT TITLE:
CAMDEN COUNTY REST AREA REFURBISHMENT
2356 HWY 17 NORTH, SOUTH MILLS NC 27976
CAMDEN COUNTY, NORTH CAROLINA

SCO ID NO.	14-11342-01A
-	-
WBS NO.	36059.27
-	-

ASSET NUMBER:
CO.# SITE.# BLDG.#
15 - 04 - 02

REVISIONS
NO. DATE

DATE ISSUED: 4/17/15
DRAWN BY: LK
CHECKED BY: -
SHEET NO.
A1.2