DOOR & FRAME SCHEDULE

DOOR				FRAME		HARDWARE GROUP (SEE NOTE 1)	HEAD	JAMB	SILL	REMARKS
DOOR NO	SIZE	MAT.	FINISH	MAT.	FINISH		SEE SHEET A3.1			
100	(1)3'-0"x7'-0"x1 3/4"	EXIST.HM/ GLASS	PAINT	EXIST. HM	PAINT	EXIST. TO REMAIN	10 SIM.	9 SIM.	-	EXISTING DOOR TO REMAIN
101	(2)3'-0"x7'-0"x1 3/4"	EXIST.HM/ GLASS	PAINT	EXIST. HM	PAINT	EXIST. TO REMAIN	10 SIM.	9 SIM.	-	EXISTING DOOR TO REMAIN
102	3'-0"x7'-0"x1 3/4"	EXIST.HM/ GLASS	PAINT	EXIST. HM	PAINT	EXIST. TO REMAIN	10	9	-	EXISTING DOOR TO REMAIN
103	3'-0"x7'-0"x1 3/4"	EXIST. HM	PAINT	EXIST. HM	PAINT	EXIST. TO REMAIN	10	9	8	EXISTING DOOR TO REMAIN
105	3'-6"x7'-0" OPENG	-	-	WOOD	STAIN	-	1	2	-	CASED OPENING WITH NEW WOOD TRIM
106	3'-6"x7'-0" OPENG	-	-	WOOD	STAIN	-	1	2	-	CASED OPENING WITH NEW WOOD TRIM
108	3'-0"x7'-0"x1 3/4"	EXIST. HM	PAINT	EXIST. HM	PAINT	EXIST. TO REMAIN	10	9	-	EXISTING DOOR TO REMAIN
109	3'-6"x7'-0" OPENG	-	-	WOOD	STAIN	-	1	2	-	CASED OPENING WITH NEW WOOD TRIM

DOOR SCHEDULE NOTES:

1. ALL DOORS & HARDWARE ARE EXISTING & REMAIN IN PLACE.

2. THERE ARE NO ALTERATIONS TO DOORS 104 & 107.

WINDOW TRIM NOTES:

1. SEE SHEET A2.2 FOR LOCATION OF WINDOWS RECEIVING WOOD TRIM.
2. SEE 3/A3.1, 4/A3.1 & 5/A3.1 FOR TRIM DETAILS.
3. WOOD STAIN COLOR: "SPECIAL WALNUT" GLIDDEN WOOD PRIDE 1100 INTERIOR OIL WOOD FINISHING STAIN. SEE SPEC FOR EQUAL MANUFACTURERS.

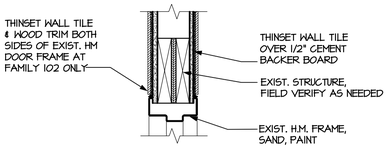

10 / A3.1 HEAD @ H.M. DOOR
SCALE: 1-1/2" = 1'-0"

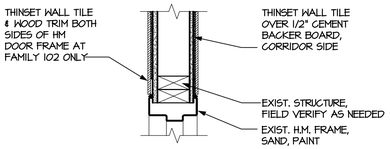

9 / A3.1 JAMB @ H.M. DOOR
SCALE: 1-1/2" = 1'-0"

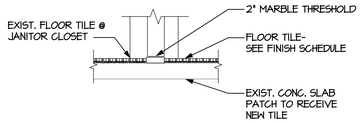

8 / A3.1 SILL @ H.M. DOOR
SCALE: 1-1/2" = 1'-0"

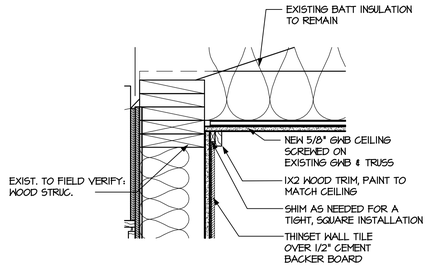

7 / A3.1 TYP. WOOD TRIM @ CEILING
SCALE: 3"= 1'-0"

TRIM SPECIFICATION:

09 3000 2.2 TRIM AND ACCESSORIES. A.1. APPLICATIONS: a. OPEN EDGES: DELETE BULLNOSE- ADD THE FOLLOWING:
EXTERNAL CORNERS: USE FINISHING/EDGE PROTECTION PROFILE, SCHLUTER-RONDEC, BULLNOSE-TYPE PROFILE WITH 3/8" RADIUS, INTEGRATED TRAPEZOID-PERFORATED ANCHORING LEG. AE - SATIN ANODIZED ALUMINUM

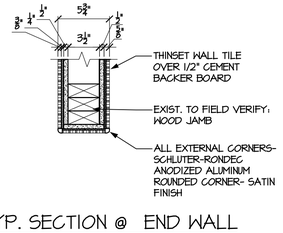

6 / A3.1 TYP. SECTION @ END WALL
SCALE: 1-1/2" = 1'-0"

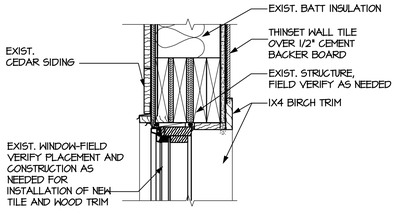

5 / A3.1 HEAD @ WINDOW
SCALE: 1-1/2" = 1'-0"

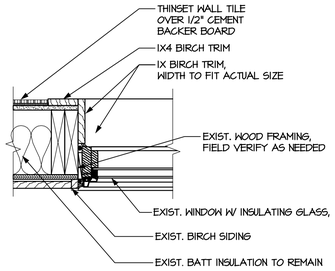

4 / A3.1 JAMB @ WINDOW
SCALE: 1-1/2" = 1'-0"

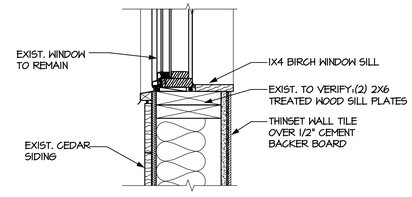

3 / A3.1 SILL @ WINDOW
SCALE: 1-1/2" = 1'-0"

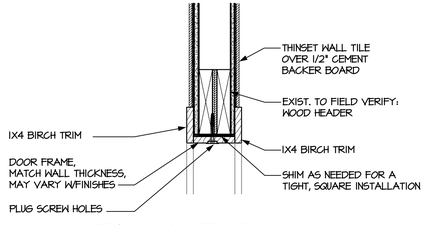

2 / A3.1 HEAD @ INTERIOR CASED OPENING
SCALE: 1-1/2" = 1'-0"

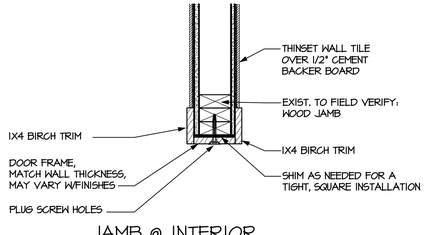

1 / A3.1 JAMB @ INTERIOR CASED OPENING
SCALE: 1-1/2" = 1'-0"

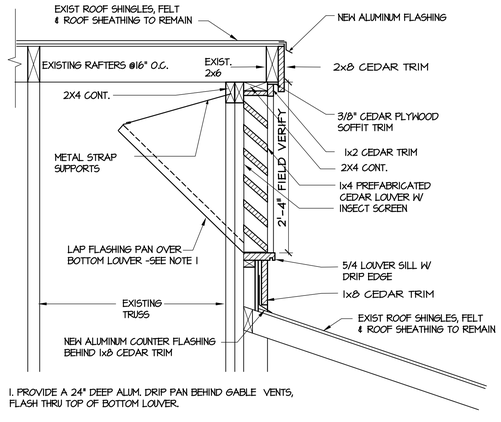

1. PROVIDE A 24" DEEP ALUM. DRIP PAN BEHIND GABLE VENTS, FLASH THRU TOP OF BOTTOM LOUVER.

12 / A3.1 WOOD LOUVER AND FRAME REPLACEMENTS DETAIL
SCALE: 1"= 1'-0"

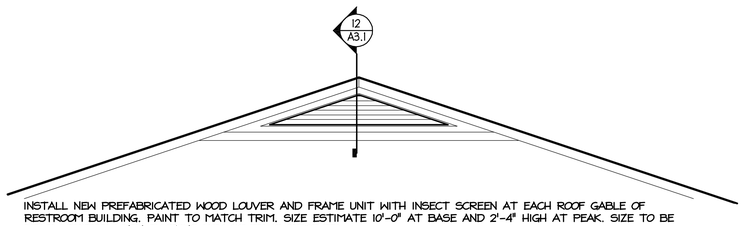

INSTALL NEW PREFABRICATED WOOD LOUVER AND FRAME UNIT WITH INSECT SCREEN AT EACH ROOF GABLE OF RESTROOM BUILDING. PAINT TO MATCH TRIM. SIZE ESTIMATE 10'-0" AT BASE AND 2'-4" HIGH AT PEAK. SIZE TO BE FIELD VERIFIED WHEN EXISTING BOX COVER IS REMOVED.

11 / A3.1 WOOD LOUVER AND FRAME REPLACEMENT ELEVATION
SCALE: 1/4"= 1'-0"

BID DOCUMENTS

SEAL: LISA LARKIN KEEL REGISTERED ARCHITECT 6195 NORTH CAROLINA RALEIGH, N.C. 6/11/2015
SEAL NOT VALID UNLESS SIGNED AND DATED

DESIGNED BY:
FACILITIES DESIGN
ARCHITECTS & ENGINEERS
FACILITIES MANAGEMENT DIVISION, NCDOT
1 SOUTH WILMINGTON STREET
RALEIGH, NORTH CAROLINA 27601
PH:919/707-4640 FAX:919/715-0369

CONSULTANT:

DRAWING TITLE / DESCRIPTION:
DOOR SCHEDULE, WINDOW TRIM
HEAD, JAMB & SILL DETAILS

PROJECT TITLE:
CAMDEN COUNTY REST AREA REFURBISHMENT
2356 HWY 17 NORTH, SOUTH MILLS NC 27976
CAMDEN COUNTY, NORTH CAROLINA

SCO ID NO.	14-11342-01A
-	-
WBS NO.	36059.27
-	-

ASSET NUMBER:
CO.# SITE.# BLDG.#
15 - 04 - 02

REVISIONS NO.	DATE
1	6/8/15

DATE ISSUED: 4/17/15
DRAWN BY: LK
CHECKED BY: -
SHEET NO.
A3.1