NOTE:
THE EXISTING INFORMATION SHOWN ON THIS DRAWING IS FROM FIELD INVESTIGATION & PREVIOUS PERMIT DRAWINGS. THE CONTRACTOR IS RESPONSIBLE FOR VISITING THE SITE AND FIELD VERIFYING ALL RELEVANT INFORMATION. THE SUBMISSION OF A BID INDICATES ACCEPTANCE OF EXISTING CONDITIONS. NOTIFY THE ENGINEER OF ANY DISCREPANCIES NOTED.

CONTRACTOR SHALL PROPERLY DISPOSE OF ALL FIXTURES, WIRING, AND DEVICES NOT RETAINED BY THE OWNER.

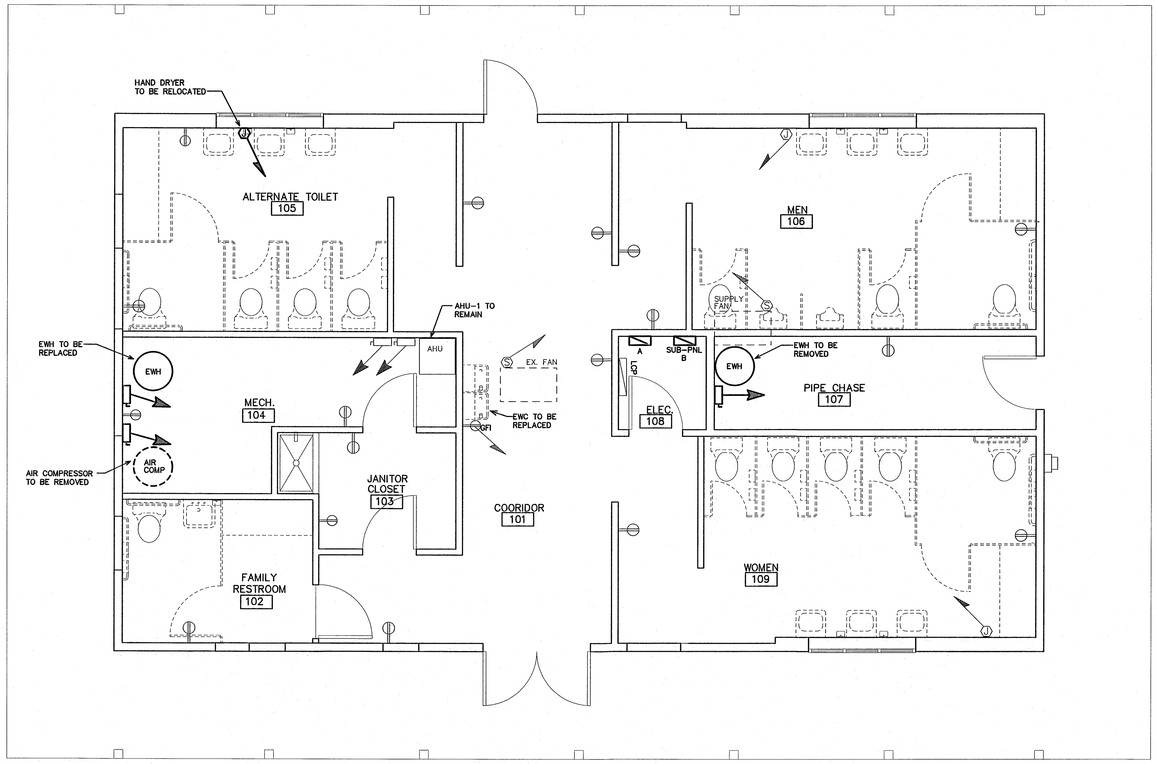

DEVICES TO BE REMOVED/RE-LOCATED

EXISTING DEVICES TO REMAIN IN PLACE

1 / E2 EXISTING POWER PLAN
SCALE: 1/4" = 1'-0"

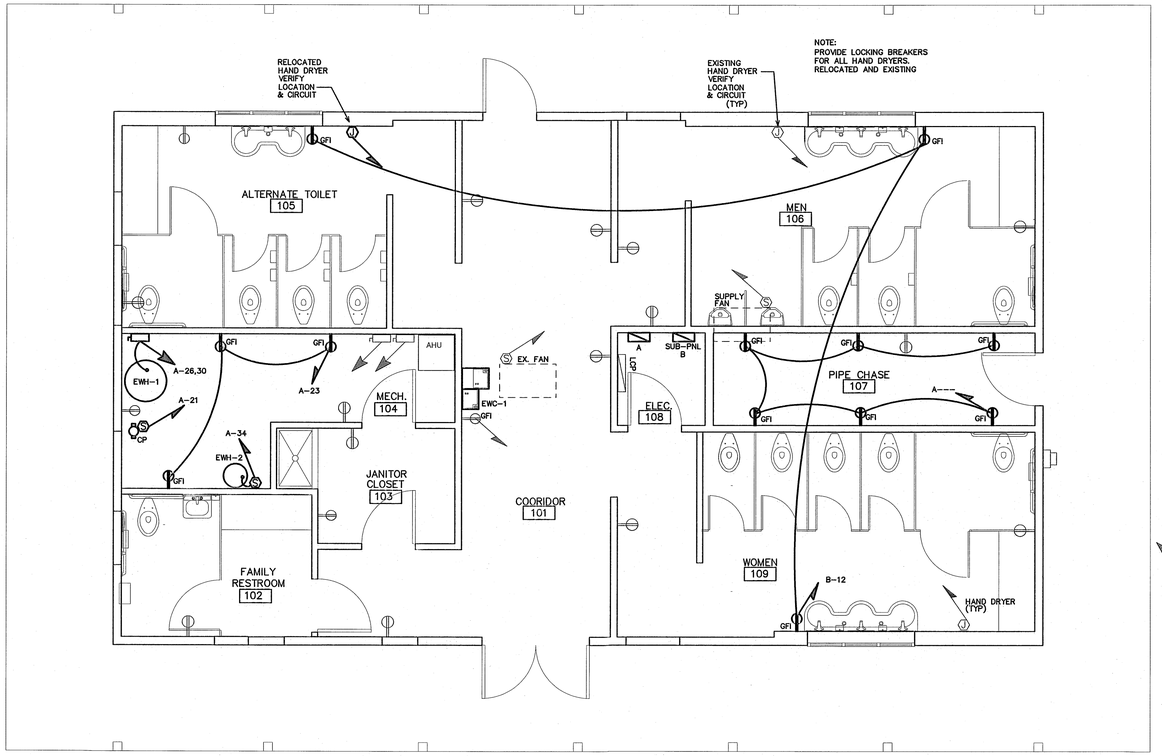

VERIFY A WP/GFI RECEPTACLE IS WITH-IN 25'-0". IF NOT PROVIDE.

NEW/MODIFIED DEVICES

EXISTING DEVICES TO BE RE-USED PROVIDE NEW 20A RECEPTACLES WITH STAINLESS STEEL COVERS. DEVICE COLOR BY ARCHITECT

2 / E3 REVISED POWER PLAN
SCALE: 1/4" = 1'-0"

CONSTRUCTION DOCUMENTS

SEAL: NORTH CAROLINA PROFESSIONAL SEAL ENGINEER BENJAMIN E. BURKE 22038 6/11/2015

DESIGNED BY:
FACILITIES DESIGN
ARCHITECTS & ENGINEERS
FACILITIES MANAGEMENT DIVISION, NCDOT
1 SOUTH WILMINGTON STREET
RALEIGH, NORTH CAROLINA 27601
Phone: 919-707-4540 Fax: 919-715-0399

CONSULTANT:
ENGINEER
BURKE DESIGN GROUP, PA
CONSULTING ENGINEERS
3305-109 Durham Drive
Raleigh, North Carolina 27603
919.771.1916 fax: 919.779.0826
email: benburke@nc.rr.com
Corp. License # C-2662

DRAWING TITLE / DESCRIPTION:
POWER FLOOR PLAN
DEMO & REVISED

PROJECT TITLE:
CAMDEN COUNTY REST AREA REFURBISHMENT
2356 HWY 117 NORTH, SOUTH MILLS NC 27976
CAMDEN COUNTY, NORTH CAROLINA

SCO ID NO.	14-11342-01A
TIP PROJ. NO.	-
WBS NO.	36059.27
FEDERAL ID NO.	-

ASSET NUMBER:
CO.# SITE.# BLDG.#
15 - 04 - 02

REVISIONS

NO.	DATE

DATE ISSUED: 6/08/15
DRAWN BY: VG
CHECKED BY: BEB

SHEET NO.
E3