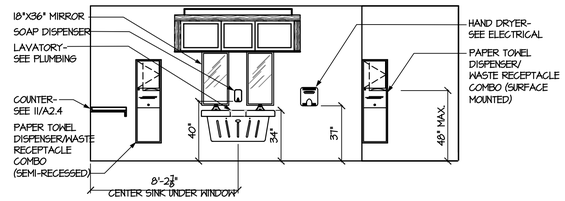

1 A2.4 ELEVATION: RM 105 ALTERNATE RESTROOM
SCALE: 1/4" = 1'-0"

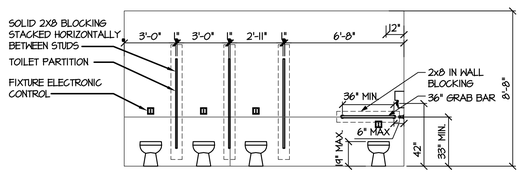

2 A2.4 ELEVATION: RM 105 ALTERNATE RESTROOM
SCALE: 1/4" = 1'-0"

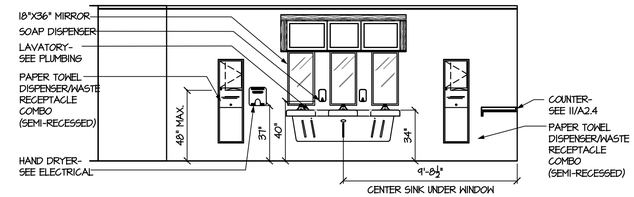

3 A2.4 ELEVATION: RM 106 MEN'S RESTROOM
SCALE: 1/4" = 1'-0"

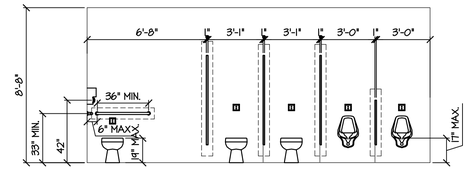

4 A2.4 ELEVATION: RM 106 MEN'S RESTROOM
SCALE: 1/4" = 1'-0"

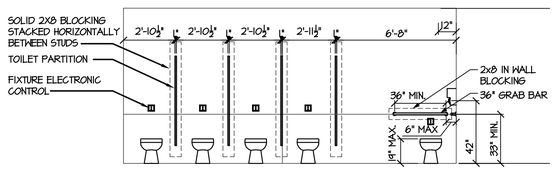

5 A2.4 ELEVATION: RM 109 WOMEN'S RESTROOM
SCALE: 1/4" = 1'-0"

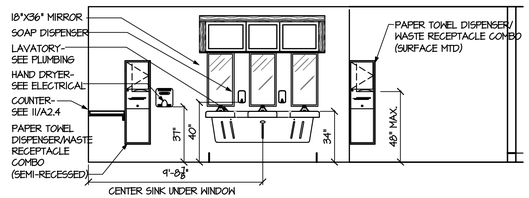

6 A2.4 ELEVATION: RM 109 WOMEN'S RESTROOM
SCALE: 1/4" = 1'-0"

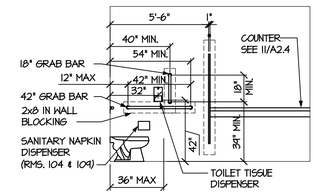

7 A2.4 ELEVATION: RM 109-WOMEN'S, RM 105 ALTERNATE (RM 106 MEN'S-OPPOSITE HAND)
SCALE: 1/4" = 1'-0"

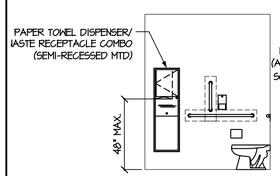

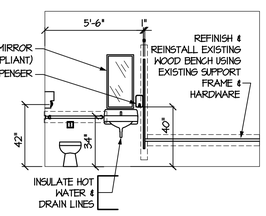

8 A2.4 ELEVATION: FAMILY RESTROOM 102
SCALE: 1/4" = 1'-0"

9 A2.4 ELEVATION: FAMILY RESTROOM 102
SCALE: 1/4" = 1'-0"

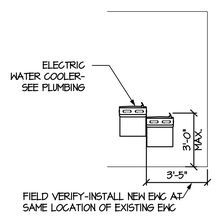

10 A2.4 ELEVATION @ EWC
SCALE: 1/4" = 1'-0"

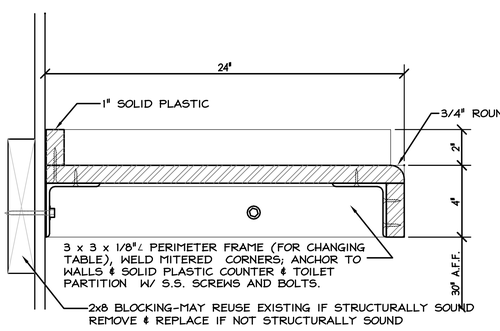

11 A2.4 COUNTER SECTION
SCALE: 3" = 1'-0"

TOILET ACCESSORY SCHEDULE

1	TOILET TISSUE DISPENSER
2	SANITARY NAPKIN DISPOSAL-RECESSED
3	PAPER TOWEL DISPENSER/ WASTE RECEPTACLE COMBO- SEMI-RECESSED
4	18" x 30" MIRROR-not used
5	18" X 36" MIRROR
6	SOAP DISPENSER
7	36" GRAB BAR
8	42" GRAB BAR
9	18" VERTICAL GRAB BAR
10	HAND DRYER - WALL MOUNTED
11	PAPER TOWEL DISPENSER/ WASTE RECEPTACLE COMBO- SURFACE MOUNTED
12	SANITARY NAPKIN DISPOSAL-PARTITION MOUNTED
13	ROUND RUBBER BUMPER-FIELD VERIFY HEIGHT TO ALIGN WITH WALL COUNTER

SEE A2.2 FOR DIMENSIONS LOCATING ITEMS 3, 10, & 11 TO COORDINATE WITH TILE GROUT JOINTS

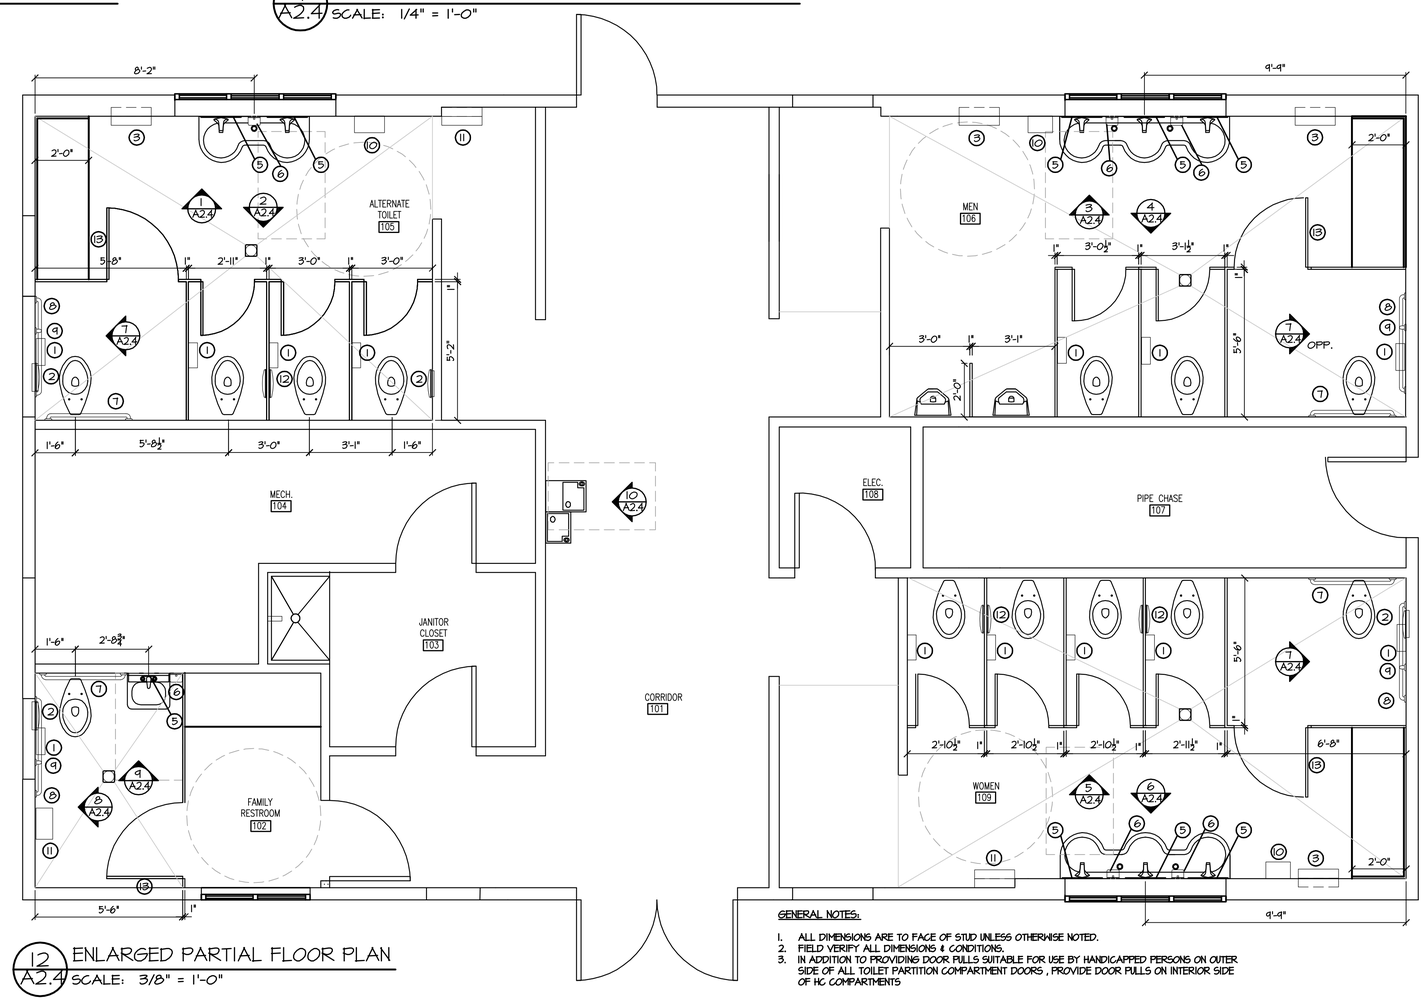

12 A2.4 ENLARGED PARTIAL FLOOR PLAN
SCALE: 3/8" = 1'-0"

GENERAL NOTES:

1. ALL DIMENSIONS ARE TO FACE OF STUD UNLESS OTHERWISE NOTED.
2. FIELD VERIFY ALL DIMENSIONS & CONDITIONS.
3. IN ADDITION TO PROVIDING DOOR PULLS SUITABLE FOR USE BY HANDICAPPED PERSONS ON OUTER SIDE OF ALL TOILET PARTITION COMPARTMENT DOORS , PROVIDE DOOR PULLS ON INTERIOR SIDE OF HC COMPARTMENTS

BID DOCUMENTS

LISA LARKIN KEEL REGISTERED ARCHITECT 6195 NORTH CAROLINA RALEIGH, N.C.
Date Signed 6/11/2015
SEAL NOT VALID UNLESS SIGNED AND DATED

DESIGNED BY:
FACILITIES DESIGN ARCHITECTS & ENGINEERS
FACILITIES MANAGEMENT DIVISION, NCDOT
1 SOUTH WILMINGTON STREET RALEIGH, NORTH CAROLINA 27601 PH:919/707-4640 FAX:919/715-0369

CONSULTANT:

DRAWING TITLE / DESCRIPTION: ENLARGED FLOOR PLAN & INTERIOR ELEVATIONS

PROJECT TITLE: CAMDEN COUNTY REST AREA REFURBISHMENT
2356 HWY 17 NORTH, SOUTH MILLS NC 27976
CAMDEN COUNTY, NORTH CAROLINA

SCO ID NO.	14-11342-01A
-	-
WBS NO.	36059.27
-	-

ASSET NUMBER: CO.# SITE.# BLDG.#
15 - 04 - 02

REVISIONS NO.	DATE
1	6/8/15

DATE ISSUED: 4/17/15
DRAWN BY: LK
CHECKED BY: -
SHEET NO.
A2.4