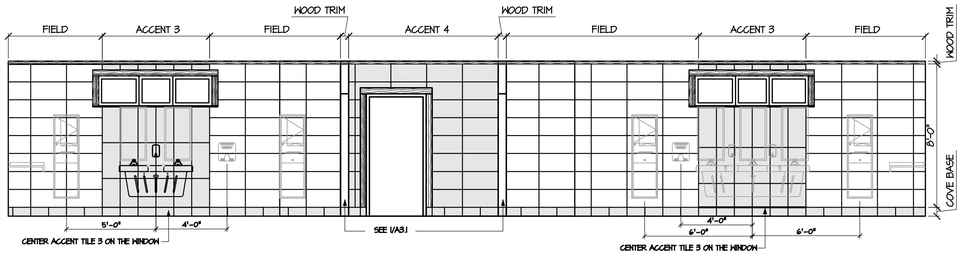

1 A2.2 ELEVATION
SCALE: 1/4" = 1'-0"

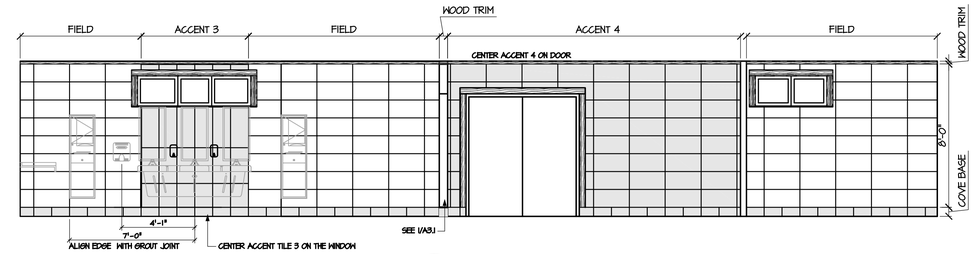

2 A2.2 ELEVATION
SCALE: 1/4" = 1'-0"

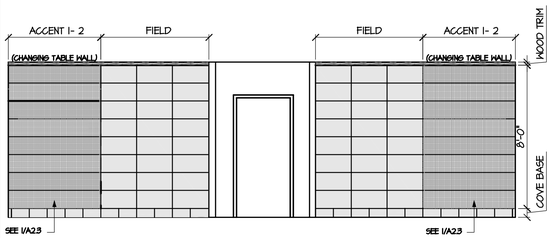

3 A2.2 ELEVATION
SCALE: 1/4" = 1'-0"

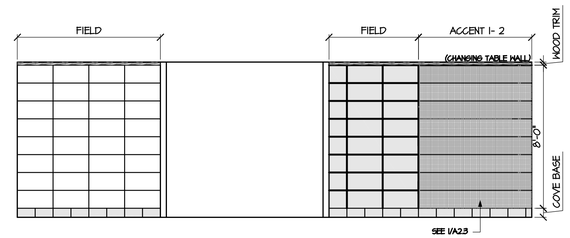

4 A2.1 ELEVATION
SCALE: 1/4" = 1'-0"

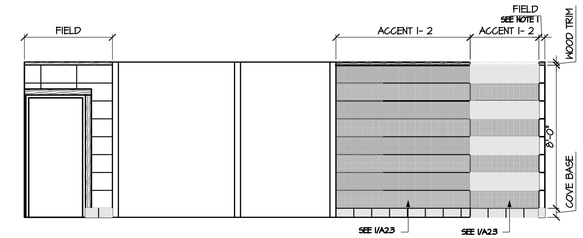

5 A2.2 ELEVATION
SCALE: 1/4" = 1'-0"

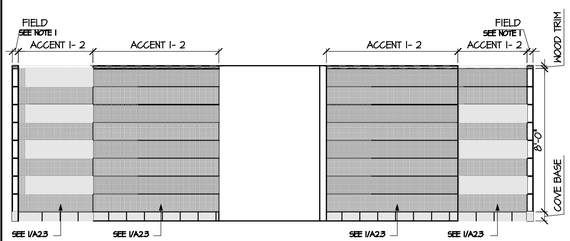

6 A2.2 ELEVATION
SCALE: 1/4" = 1'-0"

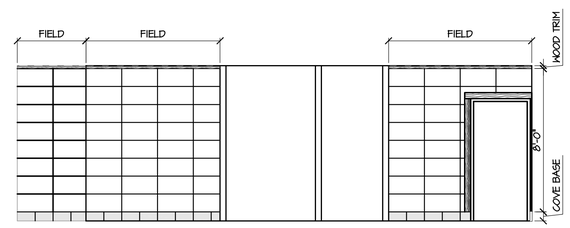

7 A2.2 ELEVATION
SCALE: 1/4" = 1'-0"

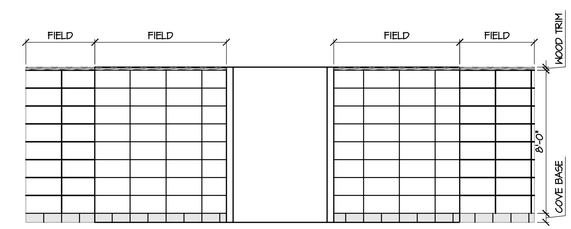

8 A2.2 ELEVATION
SCALE: 1/4" = 1'-0"

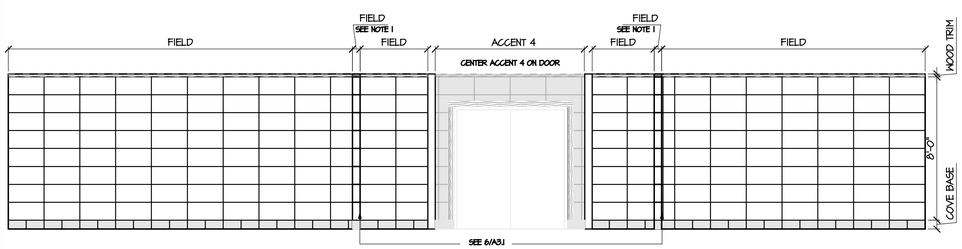

9 A2.2 ELEVATION
SCALE: 1/4" = 1'-0"

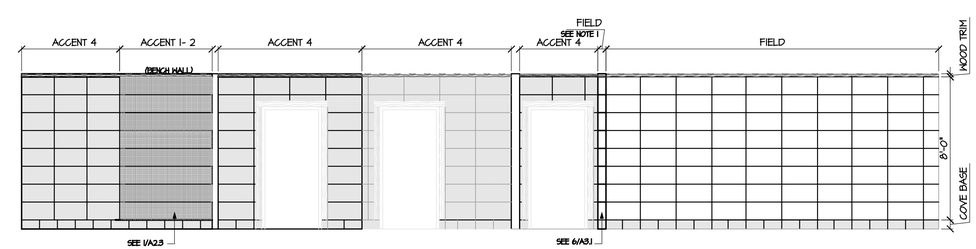

10 A2.2 ELEVATION
SCALE: 1/4" = 1'-0"

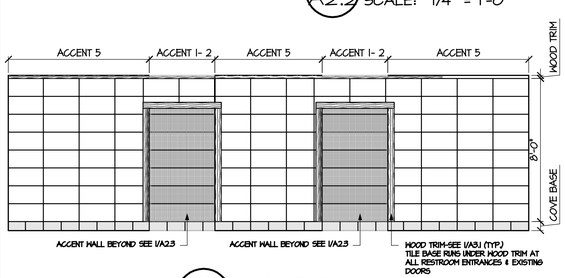

11 A2.2 ELEVATION
SCALE: 1/4" = 1'-0"

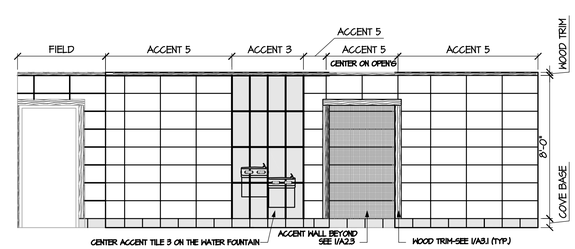

12 A2.2 ELEVATION
SCALE: 1/4" = 1'-0"

NOTE:

1. EXTERNAL CORNER: SCHLUTER- RONDEC STAINLESS STEEL ROUNDED CORNER SATIN ANODIIZED ALUMINUM-SEE 6/A3.1

BID DOCUMENTS

LISA LARKIN KEEL
REGISTERED ARCHITECT
Designed by 6195
6/11/2015
NORTH CAROLINA
RALEIGH, N.C.
SEAL:
SEAL NOT VALID UNLESS SIGNED AND DATED

DESIGNED BY:
FACILITIES DESIGN
ARCHITECTS & ENGINEERS
FACILITIES MANAGEMENT DIVISION, NCDOT
1 SOUTH WILMINGTON STREET
RALEIGH, NORTH CAROLINA 27601
PH:919/707-4640 FAX:919/715-0369

CONSULTANT:

DRAWING TITLE / DESCRIPTION:
FINISH ELEVATIONS, WALL PATTERN

PROJECT TITLE:
CAMDEN COUNTY REST AREA REFURBISHMENT
2356 HWY 117 NORTH, SOUTH MILLS NC 27976
CAMDEN COUNTY, NORTH CAROLINA

SCO ID NO.	14-11342-01A
-	-
WBS NO.	36059.27
-	-

ASSET NUMBER:
CO.# SITE.# BLDG.#
15 - 04 - 02

REVISIONS

NO.	DATE
1	6/8/15

DATE ISSUED: 4/17/15
DRAWN BY:
CHECKED BY: -
SHEET NO.
A2.2