GENERAL NOTES:

1. REMOVE TEXTURE ON EXISTING GWB CEILINGS THEN INSTALL NEW ⅝" GWB ON EXISTING GWB CEIINGS IN ROOMS 101, 102, 105, 106, & 109. PATCH CEILING AS NEEDED IN ROOMS 103, 104, 107 & 108- SEE ENGINEERING DRAWINGS.
2. ALL FINISHED FLOOR ELEVATIONS F.F.E. ARE 0'-0" FOR BLDG. REF. ELEV. ONLY AND ALL FLOOR DRAINS SHALL BE SET AT 1-1/2" BELOW F.F.E.
3. NOT USED.
4. INSIDE DIMENSIONS ARE TO THE FACE OF THE FRAMING.
5. PROVIDE MIN. 34" CLEAR OPENING TOILET PARTITION DOOR W/ PILASTERS @ INTERIOR OF FAMILY RESTROOM 102. PROVIDE SOLID WOOD BLOCKING FOR ALL TOILET PARTITIONS & ACCESSORIES.
6. SEE SHEET A2.4 FOR BATHROOM ACCESSORY LOCATIONS & INFORMATION.
7. USE THIN-SET TILE INSTALLATION AT CONCRETE FLOORS & TILE BACKER PANELS AT WOOD STUD WALLS.
8. CAULK ALL INSIDE CORNERS AT TILE WALLS. CAULK COLOR MUST MATCH GROUT COLOR.
9. SEE SHEETS A2.1 THROUGH A2.3 FOR FINISHES TYPE & APPLICATION, SEE SPECIFICATION FOR EQUAL OR COMPETITIVE MANUFACTURERS OF FINISHES.
10. EXISTING ROOM IDENTIFICATION SIGNS TO BE REMOVED, STORED, AND REINSTALLED IN ORIGINAL LOCATIONS.
11. FIELD VERIFY ALL DIMENSIONS AND REPORT ANY DISCREPANCIES TO THE ARCHITECT. NO WALLS, DOORS, OR WINDOWS ARE BEING MOVED.

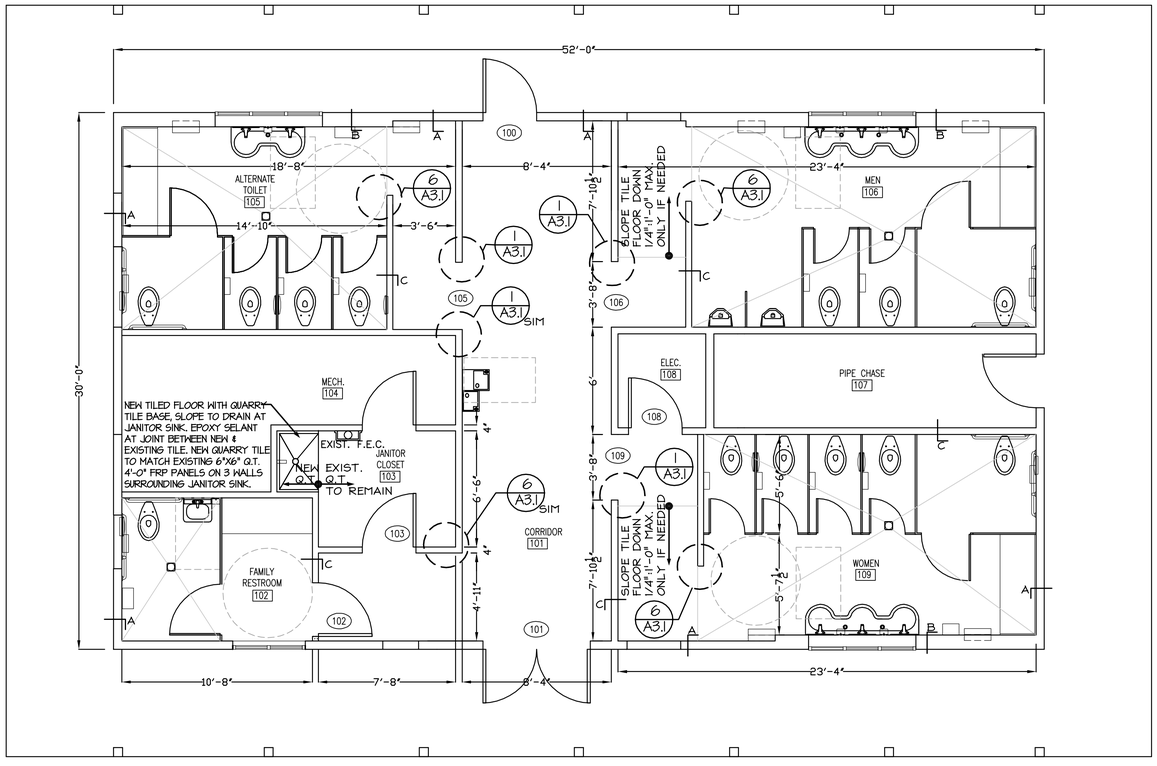

ROOM SIGNAGE NOTES:

* REINSTALL STORED SIGNAGE AT SAME LOCATIONS, COMPLYING WITH ICC A117.1-2009, CH. 7.

WALL LEGEND

- A — EXISTING EXTERIOR WALL - 6" WOOD STUDS @ 16" O.C., W/ BATT INSULATION & CEDAR SIDING
- B — EXISTING EXTERIOR WALL - AT SINK/WINDOW WALLS - 6" WOOD STUDS @ 16" O.C., W/ BATT INSULATION & CEDAR SIDING, W/ 4" WOOD STUD FURRED OUT FOR PLUMBING
- C — EXISTING INTERIOR WALL - 4" WOOD STUDS @ 16" O.C.

1 / A1.1 FLOOR PLAN
SCALE: 1/4" = 1'-0"

BUILDING NORTH

BID DOCUMENTS

LISA LARKIN KEEL REGISTERED ARCHITECT 6195 NORTH CAROLINA RALEIGH, N.C.
Distributed by: Lisa L. Keel 6/11/2015
SEAL: SEAL NOT VALID UNLESS SIGNED AND DATED

DESIGNED BY:
FACILITIES DESIGN
ARCHITECTS & ENGINEERS
FACILITIES MANAGEMENT DIVISION, NCDOT
1 SOUTH WILMINGTON STREET
RALEIGH, NORTH CAROLINA 27601
PH:919/707-4640 FAX:919/715-0369

STATE OF NORTH CAROLINA DEPARTMENT OF ADMINISTRATION

CONSULTANT:

DRAWING TITLE / DESCRIPTION: FLOOR PLAN

PROJECT TITLE:
CAMDEN COUNTY REST AREA REFURBISHMENT
2356 HWY 17 NORTH, SOUTH MILLS NC 27976
CAMDEN COUNTY, NORTH CAROLINA

SCO ID NO.	14-11342-01A
-	-
WBS NO.	36059.27
-	-

ASSET NUMBER:
CO.# SITE.# BLDG.#
15 - 04 - 02

REVISIONS

NO.	DATE
1	6/8/15

DATE ISSUED: 4/17/15
DRAWN BY: LK
CHECKED BY: -
SHEET NO.
A1.1