NOTE:

ALL DIMENSIONS SHOWN ARE NORMAL TO FENDER FACE.

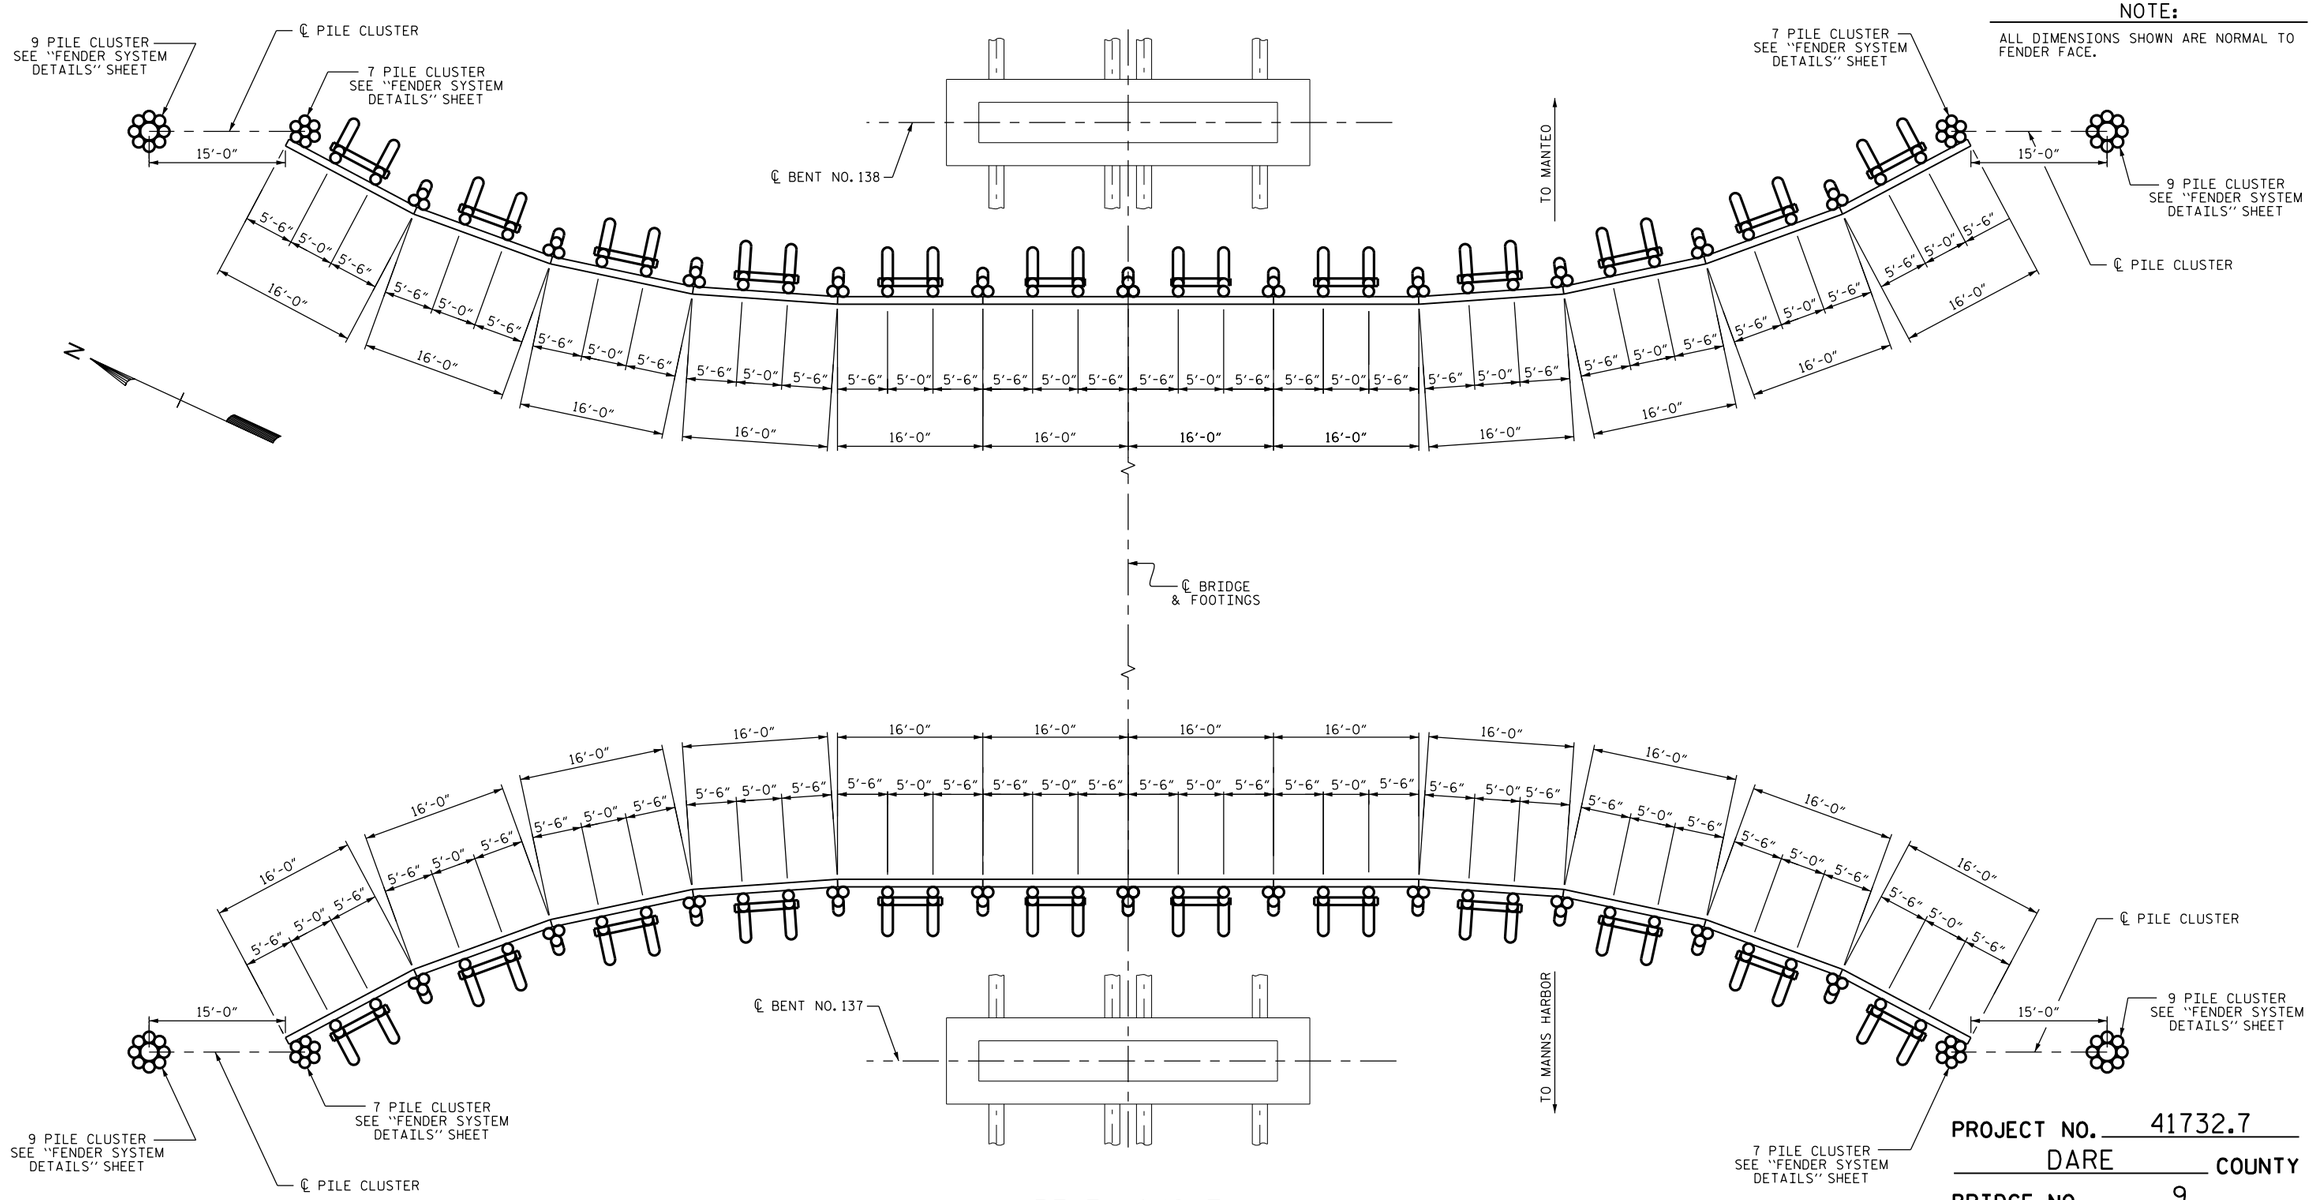

PILE LAYOUT

PROJECT NO. 41732.7

DARE COUNTY

BRIDGE NO. 9

STATE OF NORTH CAROLINA
DEPARTMENT OF TRANSPORTATION
RALEIGH

PILE LAYOUT

DocuSigned by:
William M. Clarke
1EB20097EAAF437...

NORTH CAROLINA PROFESSIONAL SEAL 40257 ENGINEER W. MATTHEW CLARKE

7/16/2015

REVISIONS								SHEET NO.
NO.	BY:	DATE:	NO.	BY:	DATE:			F-3
1			3					TOTAL SHEETS
2			4					7

DRAWN BY : P. BRYANT / S. T. SANDOR DATE : 10/2014
CHECKED BY : W. M. CLARKE DATE : 10/2014

16-JUL-2015 11:41
S:\PRS\PDC\Squad C\Fender_Jobs\DARE_9_41732.7\FINAL\DARE_9_SD_piles.dgn
ssandor