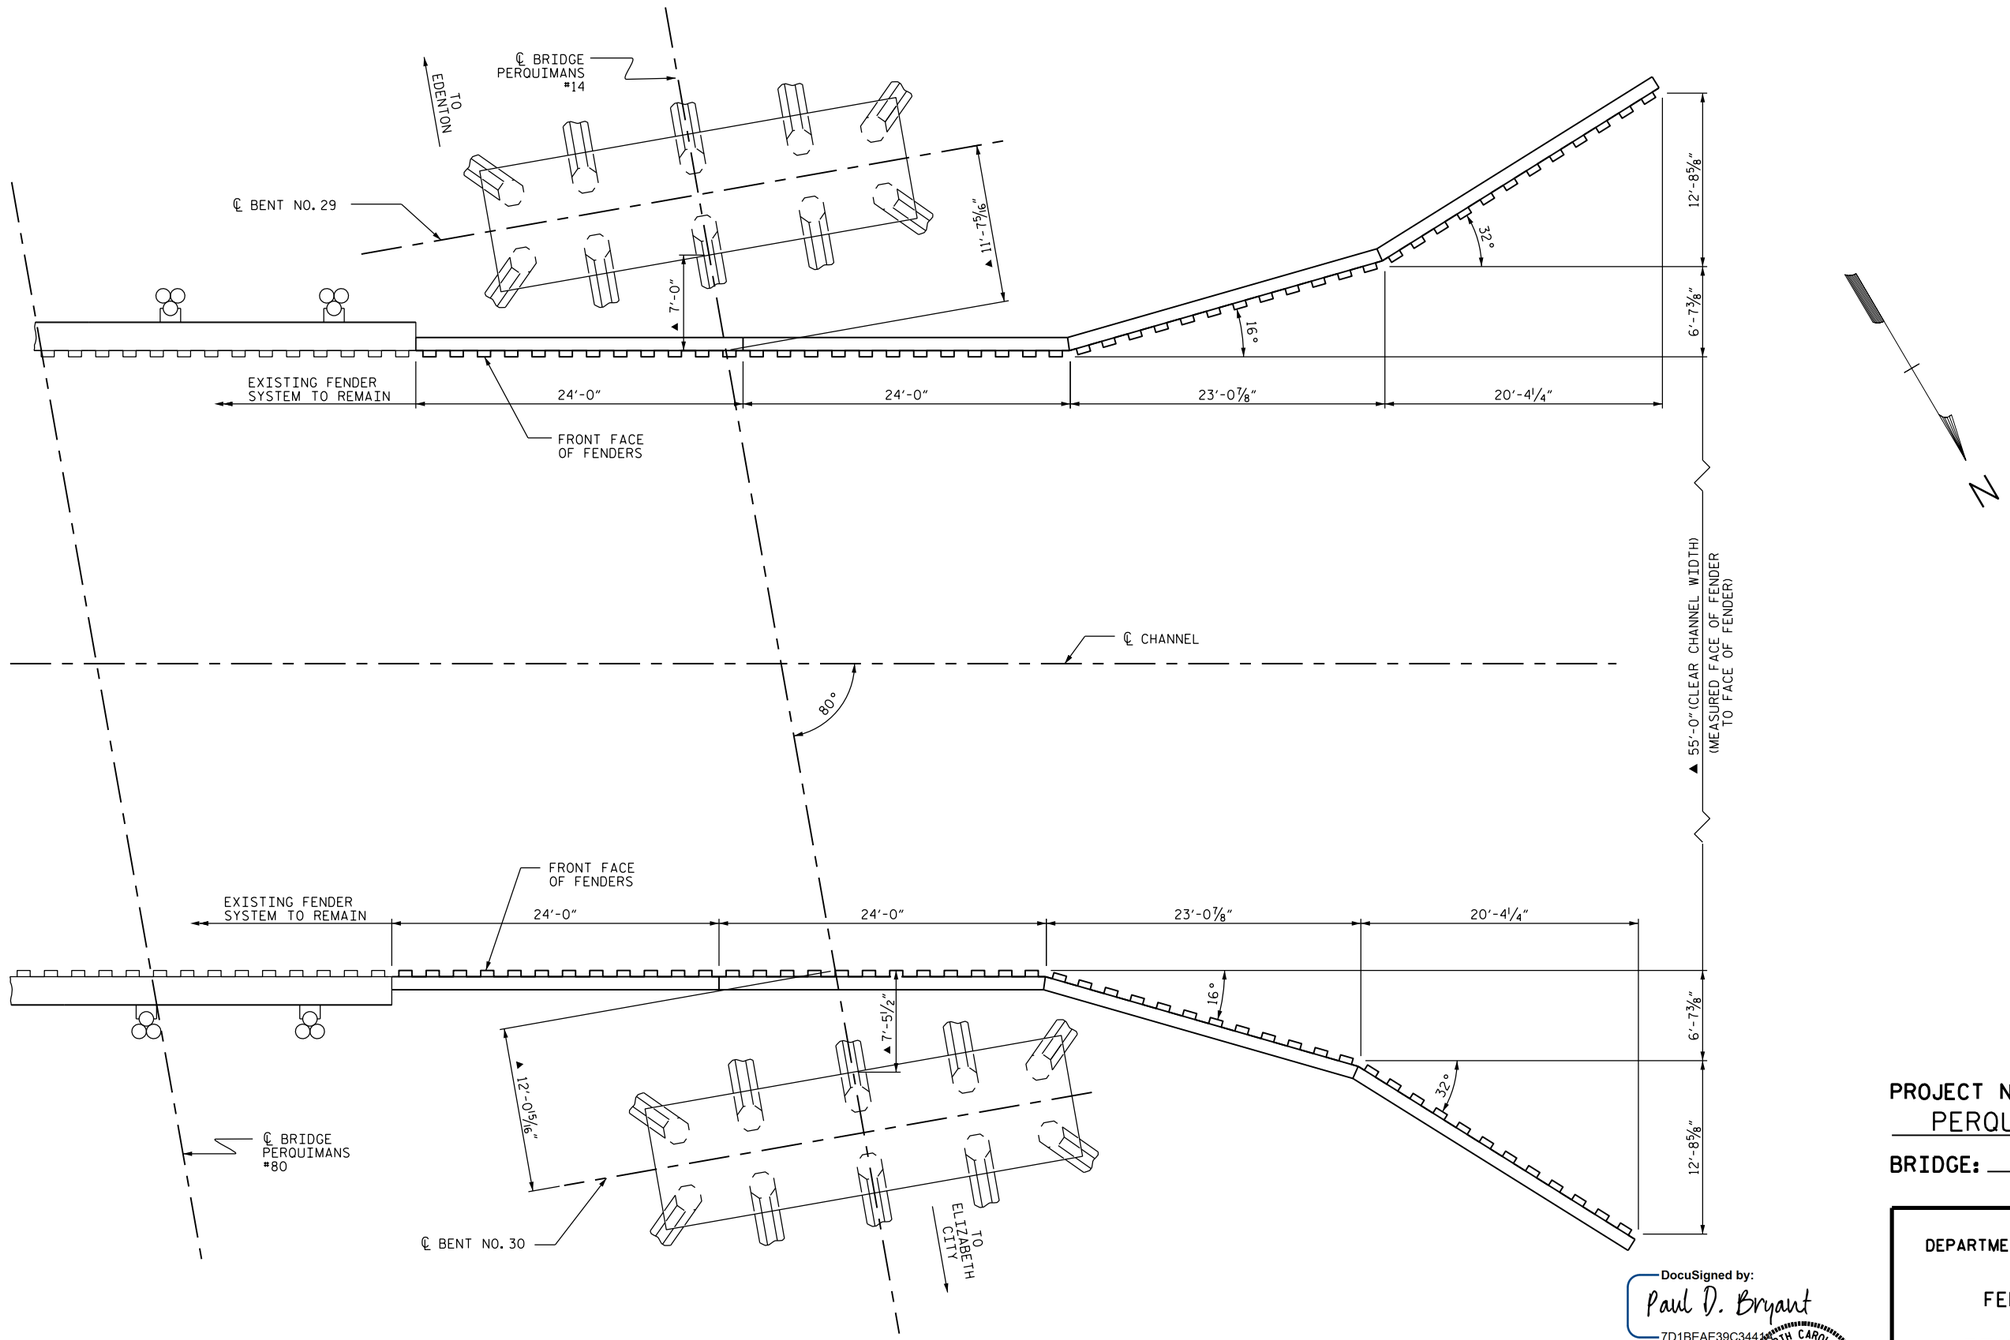

▲ DIMENSIONS SHALL BE FIELD VERIFIED

FENDER LAYOUT

DocuSigned by:
Paul D. Bryant
7D1BEAE39C344...

NORTH CAROLINA PROFESSIONAL SEAL 23739 ENGINEER PAUL D. BRYANT

7/20/2015

PROJECT NO. 41732.8
PEROUIMANS COUNTY
BRIDGE: 14

STATE OF NORTH CAROLINA
DEPARTMENT OF TRANSPORTATION
RALEIGH

FENDER SYSTEM

FENDER LAYOUT

REVISIONS						SHEET NO.
NO.	BY:	DATE:	NO.	BY:	DATE:	F-2
1			3			TOTAL SHEETS
2			4			6

DRAWN BY : P. BRYANT DATE : 3-2015
CHECKED BY : W.M. CLARKE DATE : 3-2015

17-JUL-2015 13:33
S:\PRS\POC\Squad C\Fender_Jobs\PEROUIMANS_14_41732.8\P&R_SD_GD_Fender_Rpr.dgn
pbryant