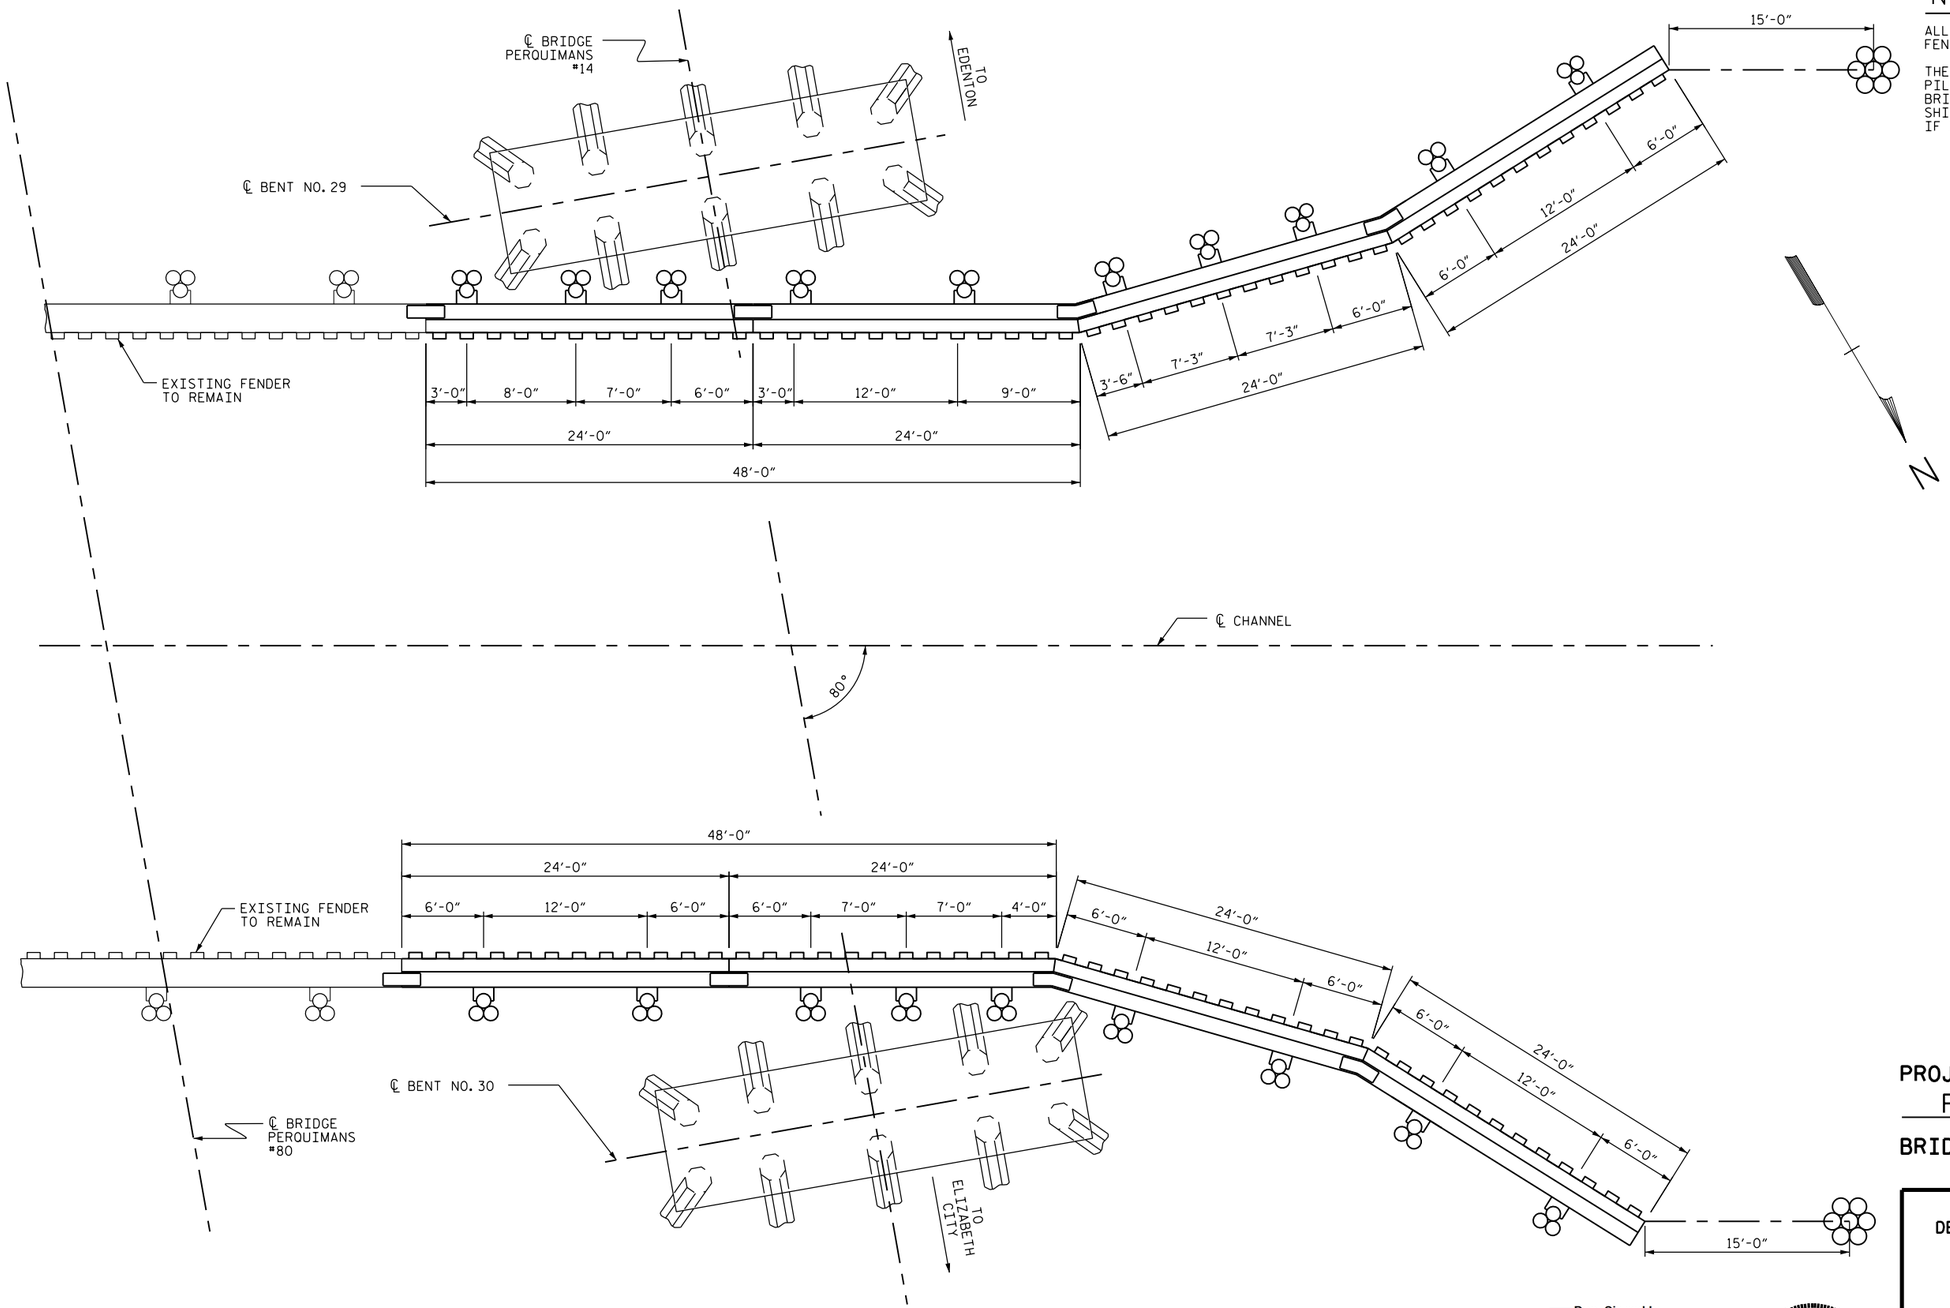

NOTES:

ALL DIMENSIONS SHOWN ARE NORMAL TO FENDER FACE.

THE CONTRACTOR SHALL INSTALL FENDER PILES WITHOUT DAMAGE TO THE EXISTING BRIDGE PILES. FENDER PILES MAY BE SHIFTED WITH APPROVAL OF THE ENGINEER IF INTERFERENCE IS ENCOUNTERED.

PILE LAYOUT

DocuSigned by:
Paul D. Bryant
7D1BEAE39C3441A...

7/20/2015

NORTH CAROLINA PROFESSIONAL SEAL 23739 ENGINEER PAUL D. BRYANT

PROJECT NO. 41732.8

PEROUIMANS COUNTY

BRIDGE: 14

STATE OF NORTH CAROLINA
DEPARTMENT OF TRANSPORTATION
RALEIGH

FENDER SYSTEM

PILE LAYOUT

REVISIONS						SHEET NO.
NO.	BY:	DATE:	NO.	BY:	DATE:	F-3
1			3			TOTAL SHEETS
2			4			6

DRAWN BY : P. BRYANT DATE : 3-2015
CHECKED BY : W.M. CLARKE DATE : 3-2015

17-JUL-2015 13:38
S:\PRS\POC\Squad C\Fender_Jobs\PEROUIMANS_14_41732.8\P&R_SD_GD_Fender_Rpr.dgn
pbryant