DocuSign Envelope ID: 0BA34CC2-D3DC-4C61-A164-C0DB686A2F76

PROJECT REFERENCE NO.	SHEET NO.
C-5600G	ITS-30

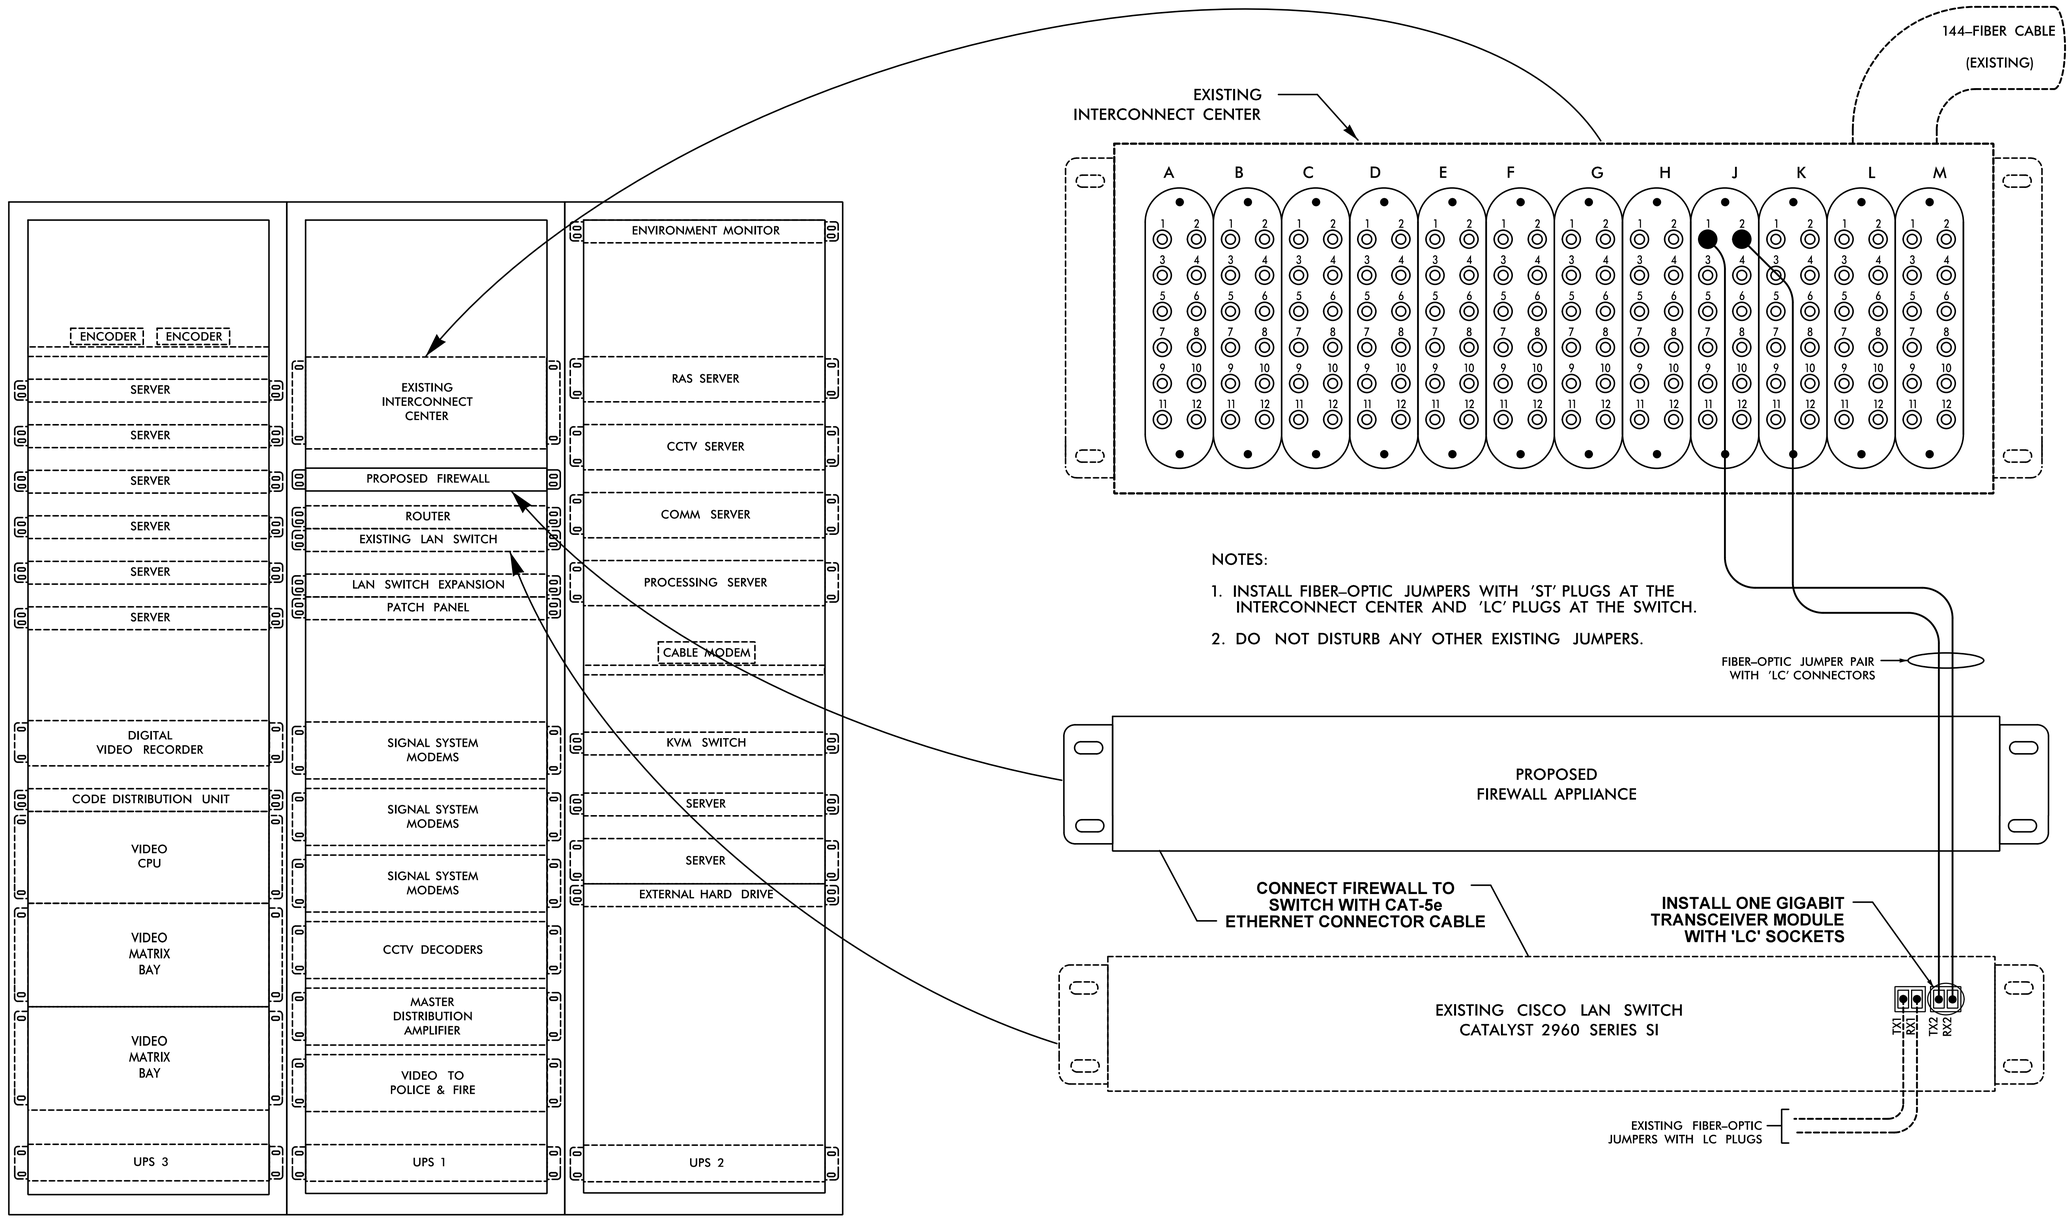

FRONT VIEW

EXISTING EQUIPMENT RACKS
GASTONIA TOC

NOTE:

CONFIGURE SEPARATE VLANS TO SEGREGATE PROJECT CCTV CAMERAS 1 – 6 FROM THE SHARED VIDEO CAMERAS.

HNTB NORTH CAROLINA, P.C.
343 E. Six Forks Road, Suite 200
Raleigh, North Carolina 27609
NC License No: C-1554

Plans Prepared for:
Transportation Mobility and Safety Division
STATE OF NORTH CAROLINA DEPARTMENT OF TRANSPORTATION
Intermodal Transportation Building
750 N. Greenfield Pkwy., Garner, NC 27529

CITY OF GASTONIA
TRAFFIC OPERATIONS CENTER
EQUIPMENT RACKS

DIVISION 12 GASTON CO. GASTONIA

PLAN DATE:	JUNE 2016	REVIEWED BY:	A.D. KLINKSIEK
PREPARED BY:	T.R. TERRELL	REVIEWED BY:	H.L. WINSTEAD

SCALE: NONE

REVISIONS	INIT.	DATE

SEAL
NORTH CAROLINA PROFESSIONAL SEAL 07983 ENGINEER HARVEY L. WINSTEAD, JR.

DocuSigned by: H.L. Winstead, Jr. 6/29/2016
E5310D81A7274A
SIGNATURE DATE

CADD Filename: C-5600G_ITS-30.dgn