DocuSign Envelope ID: 7341A833-1E56-42BD-8081-11BCD38DAAD1

PROJECT REFERENCE NO.	SHEET NO.
C-5600G	ITS-40

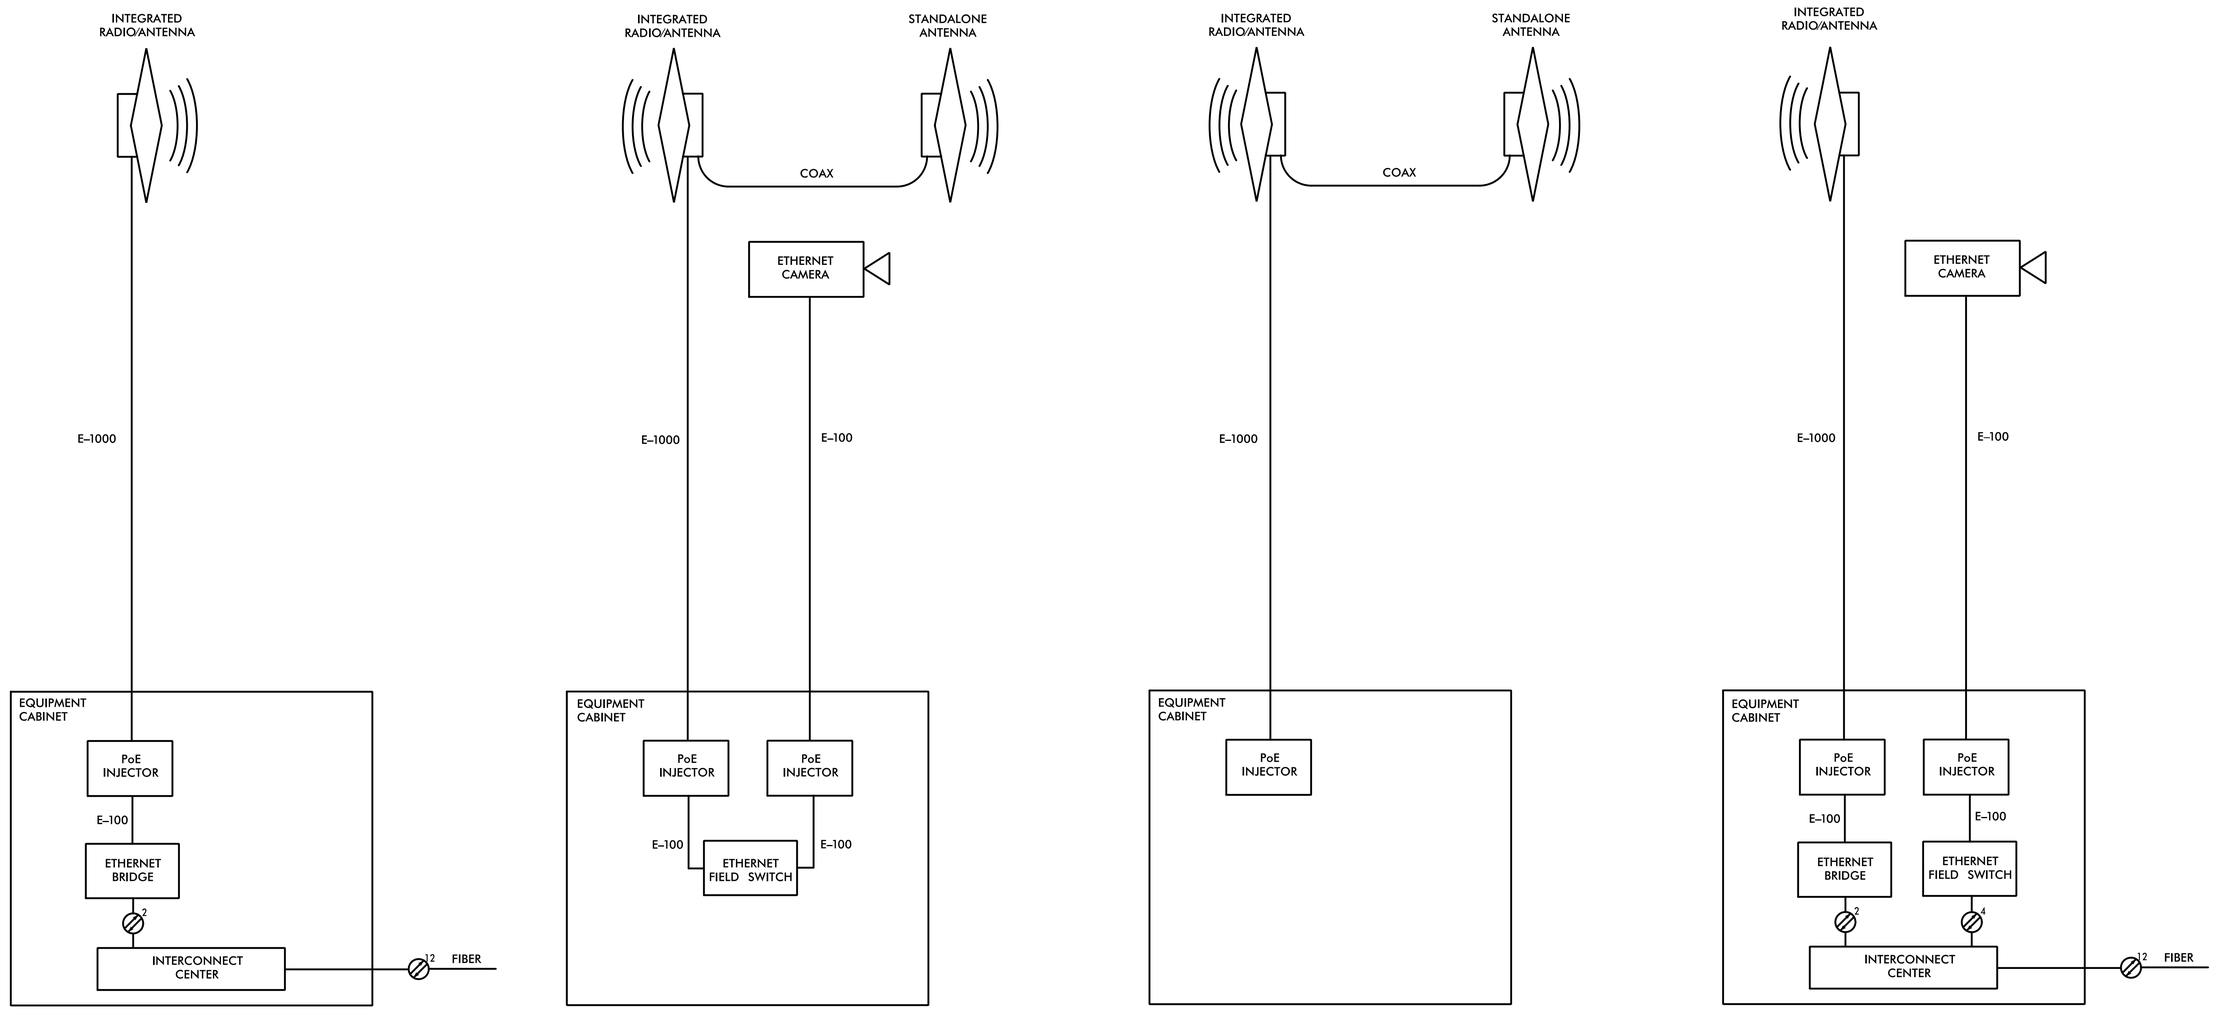

BEGIN/END SITE WITHOUT CCTV

CCTV SITE

REPEATER SITE

BEGIN/END SITE WITH CCTV

NOTE:

CONFIGURE SEPARATE VLANS TO SEGREGATE PROJECT CCTV CAMERAS 1 – 6 FROM THE SHARED VIDEO CAMERAS.

DOCUMENT NOT CONSIDERED FINAL UNLESS ALL SIGNATURES COMPLETED

Plans Prepared for:

750 N. Greenfield Pkwy., Garner, NC 27529

HNTB NORTH CAROLINA, P.C.
343 E. Six Forks Road, Suite 200
Raleigh, North Carolina 27609
NC License No: C-1554

WIRELESS BROADBAND
ETHERNET RADIO
EQUIPMENT CONFIGURATIONS

PLAN DATE:	JUNE 2016	REVIEWED BY:	A.D. KLINKSIEK
PREPARED BY:	T.R. TERRELL	REVIEWED BY:	H.L. WINSTEAD

SCALE: NONE

REVISIONS	INIT.	DATE

SEAL

NORTH CAROLINA PROFESSIONAL SEAL 07983 ENGINEER HARVEY L. WINSTEAD, JR.

DocuSigned by: H L Winstead, Jr 6/30/2016
ES3192981472474
SIGNATURE DATE

CADD Filename: C-5600G_ITS-40.dgn