DocuSign Envelope ID: 0BA34CC2-D3DC-4C61-A164-C0DB686A2F76

PROJECT REFERENCE NO.	SHEET NO.
C-5600G	ITS-18

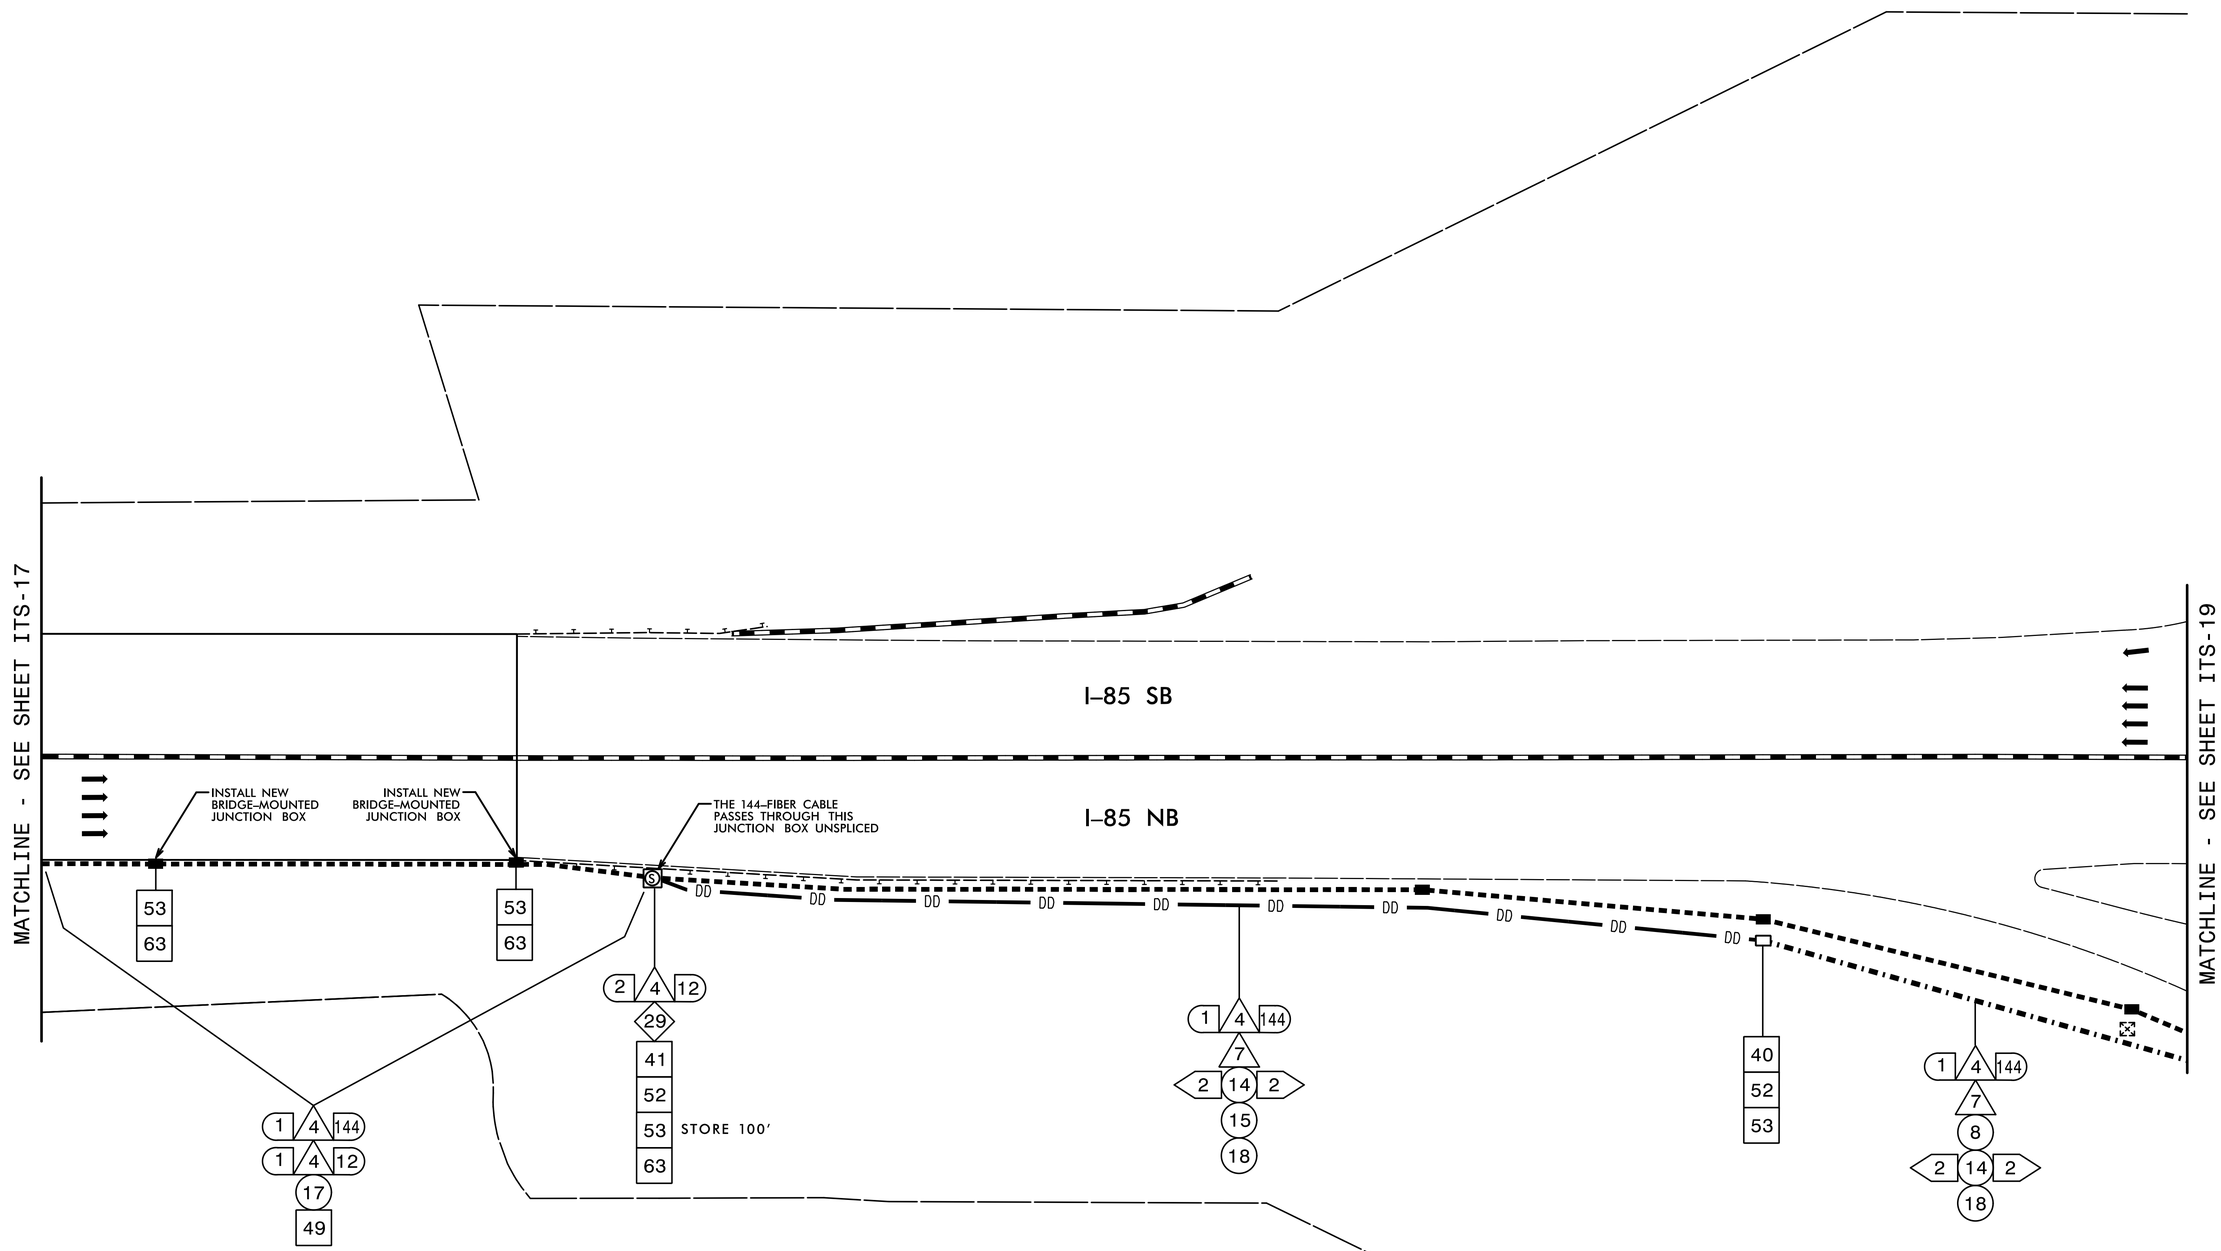

NOTE:

A. MAINTAIN A MINIMUM OF SIX (6) FEET FROM THE EDGE OF PAVEMENT WHEN TRENCHING PARALLEL TO THE ROADWAY.
B. NOTIFY FRANKIE BOGAN, NCDOT FIELD SUPPORT EQUIPMENT ENGINEER, AT (919) 733-3535 EXT. 8079 SEVEN (7) DAYS PRIOR TO REMOVING THE EXISTING 12-FIBER CABLE.
C. NOTIFY THE ENGINEER SEVEN (7) DAYS PRIOR TO REMOVING THE EXISTING 12-FIBER CABLE.
D. UPON RESPLICING AND TESTING THE 12-FIBER CABLE, FURNISH OTDR TEST RESULTS TO THE ENGINEER AND TO MR. BOGAN WITHIN THREE (3) WORKING DAYS.

HNTB
HNTB NORTH CAROLINA, P.C.
343 E. Six Forks Road, Suite 200
Raleigh, North Carolina 27609
NC License No: C-1554

DOCUMENT NOT CONSIDERED FINAL UNLESS ALL SIGNATURES COMPLETED

Plans Prepared for:
Transportation Mobility and Safety Division
Intermodal Transportation Systems
STATE OF NORTH CAROLINA DEPARTMENT OF TRANSPORTATION
750 N. Greenfield Pkwy., Garner, NC 27529

COMMUNICATIONS ROUTING PLAN

DIVISION 10 MECKLENBURG CO. NEAR CHARLOTTE

PLAN DATE:	JUNE 2016	REVIEWED BY:	A.D. KLINKSIEK
PREPARED BY:	T.R. TERRELL	REVIEWED BY:	H.L. WINSTEAD

SCALE 0 50 1"=50'

REVISIONS	INIT.	DATE

SEAL
NORTH CAROLINA PROFESSIONAL SEAL 07983 ENGINEER HARVEY L. WINSTEAD, JR.

DocuSigned by: H.L. Winstead, Jr. 6/29/2016
E5318D981472474
SIGNATURE DATE

CADD Filename: C-5600G_ITS-18.dgn