DocuSign Envelope ID: 0BA34CC2-D3DC-4C61-A164-C0DB686A2F76

PROJECT REFERENCE NO.	SHEET NO.
C-5600G	ITS-16

DMS–1 GPS COORDINATES

N 35° 15.468′
W 81° 01.110′

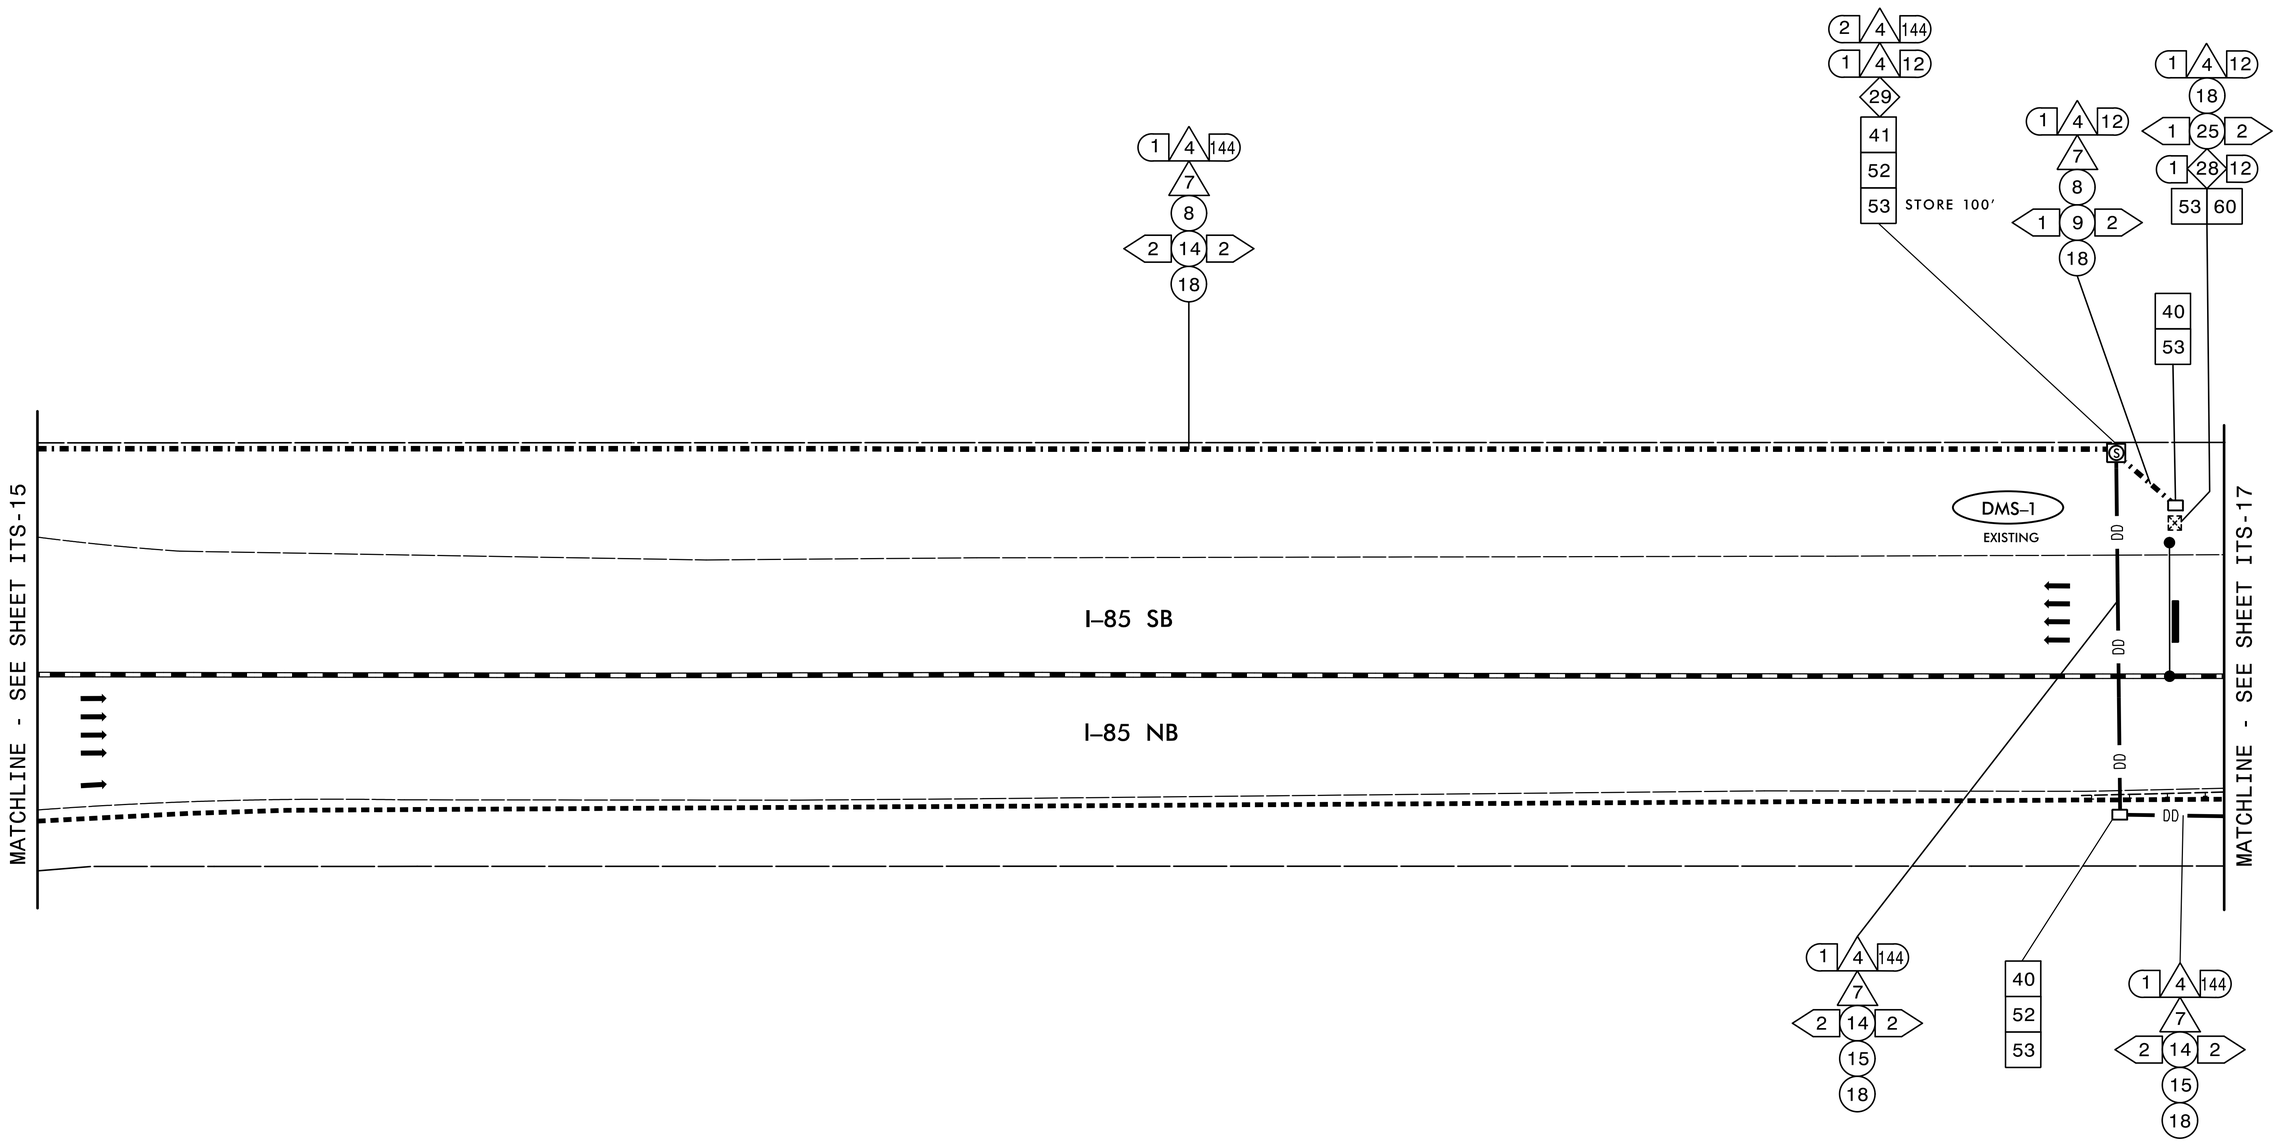

NOTE:

A. MAINTAIN A MINIMUM OF SIX (6) FEET FROM THE EDGE OF PAVEMENT WHEN TRENCHING PARALLEL TO THE ROADWAY.
B. DO NOT INSTALL FIBER–OPTIC CABLE INTO THE SAME JUNCTION BOX WITH ELECTRICAL POWER CONDUCTORS.
C. REMOVE EXISTING DIAL–UP TELEPHONE SERVICE FROM DMS EQUIPMENT CABINET, INCLUDING NETWORK INTERFACE PANEL.

HNTB

HNTB NORTH CAROLINA, P.C.
343 E. Six Forks Road, Suite 200
Raleigh, North Carolina 27609
NC License No: C-1554

DOCUMENT NOT CONSIDERED FINAL UNLESS ALL SIGNATURES COMPLETED

Plans Prepared for:
Transportation Mobility and Safety Division
STATE OF NORTH CAROLINA DEPARTMENT OF TRANSPORTATION
Intelligent Transportation Systems Section
750 N. Greenfield Pkwy., Garner, NC 27529

N

SCALE 0 50
1"=50'

COMMUNICATIONS ROUTING PLAN

DIVISION 12 GASTON CO. BELMONT

PLAN DATE:	JUNE 2016	REVIEWED BY:	A.D. KLINKSIEK
PREPARED BY:	T.R. TERRELL	REVIEWED BY:	H.L. WINSTEAD

REVISIONS	INIT.	DATE

SEAL
NORTH CAROLINA PROFESSIONAL SEAL 07983 ENGINEER HARVEY L. WINSTEAD, JR.

DocuSigned by: H.L. Winstead Jr. 6/29/2016
ENGINEER SIGNATURE DATE

CADD Filename: C-5600G_ITS-16.dgn