DocuSign Envelope ID: 0084CD19-5DA6-4D74-B9C9-C4034B0F27E9

PROJECT REFERENCE NO.	SHEET NO.
C-5600G	ITS-24

CCTV–6 GPS COORDINATES

N 35° 15.284′
W 80° 58.930′

DRAWING 1

NEW ELECTRICAL SERVICE EQUIPMENT

DRAWING 2

NEW EQUIPMENT CABINET DISCONNECT

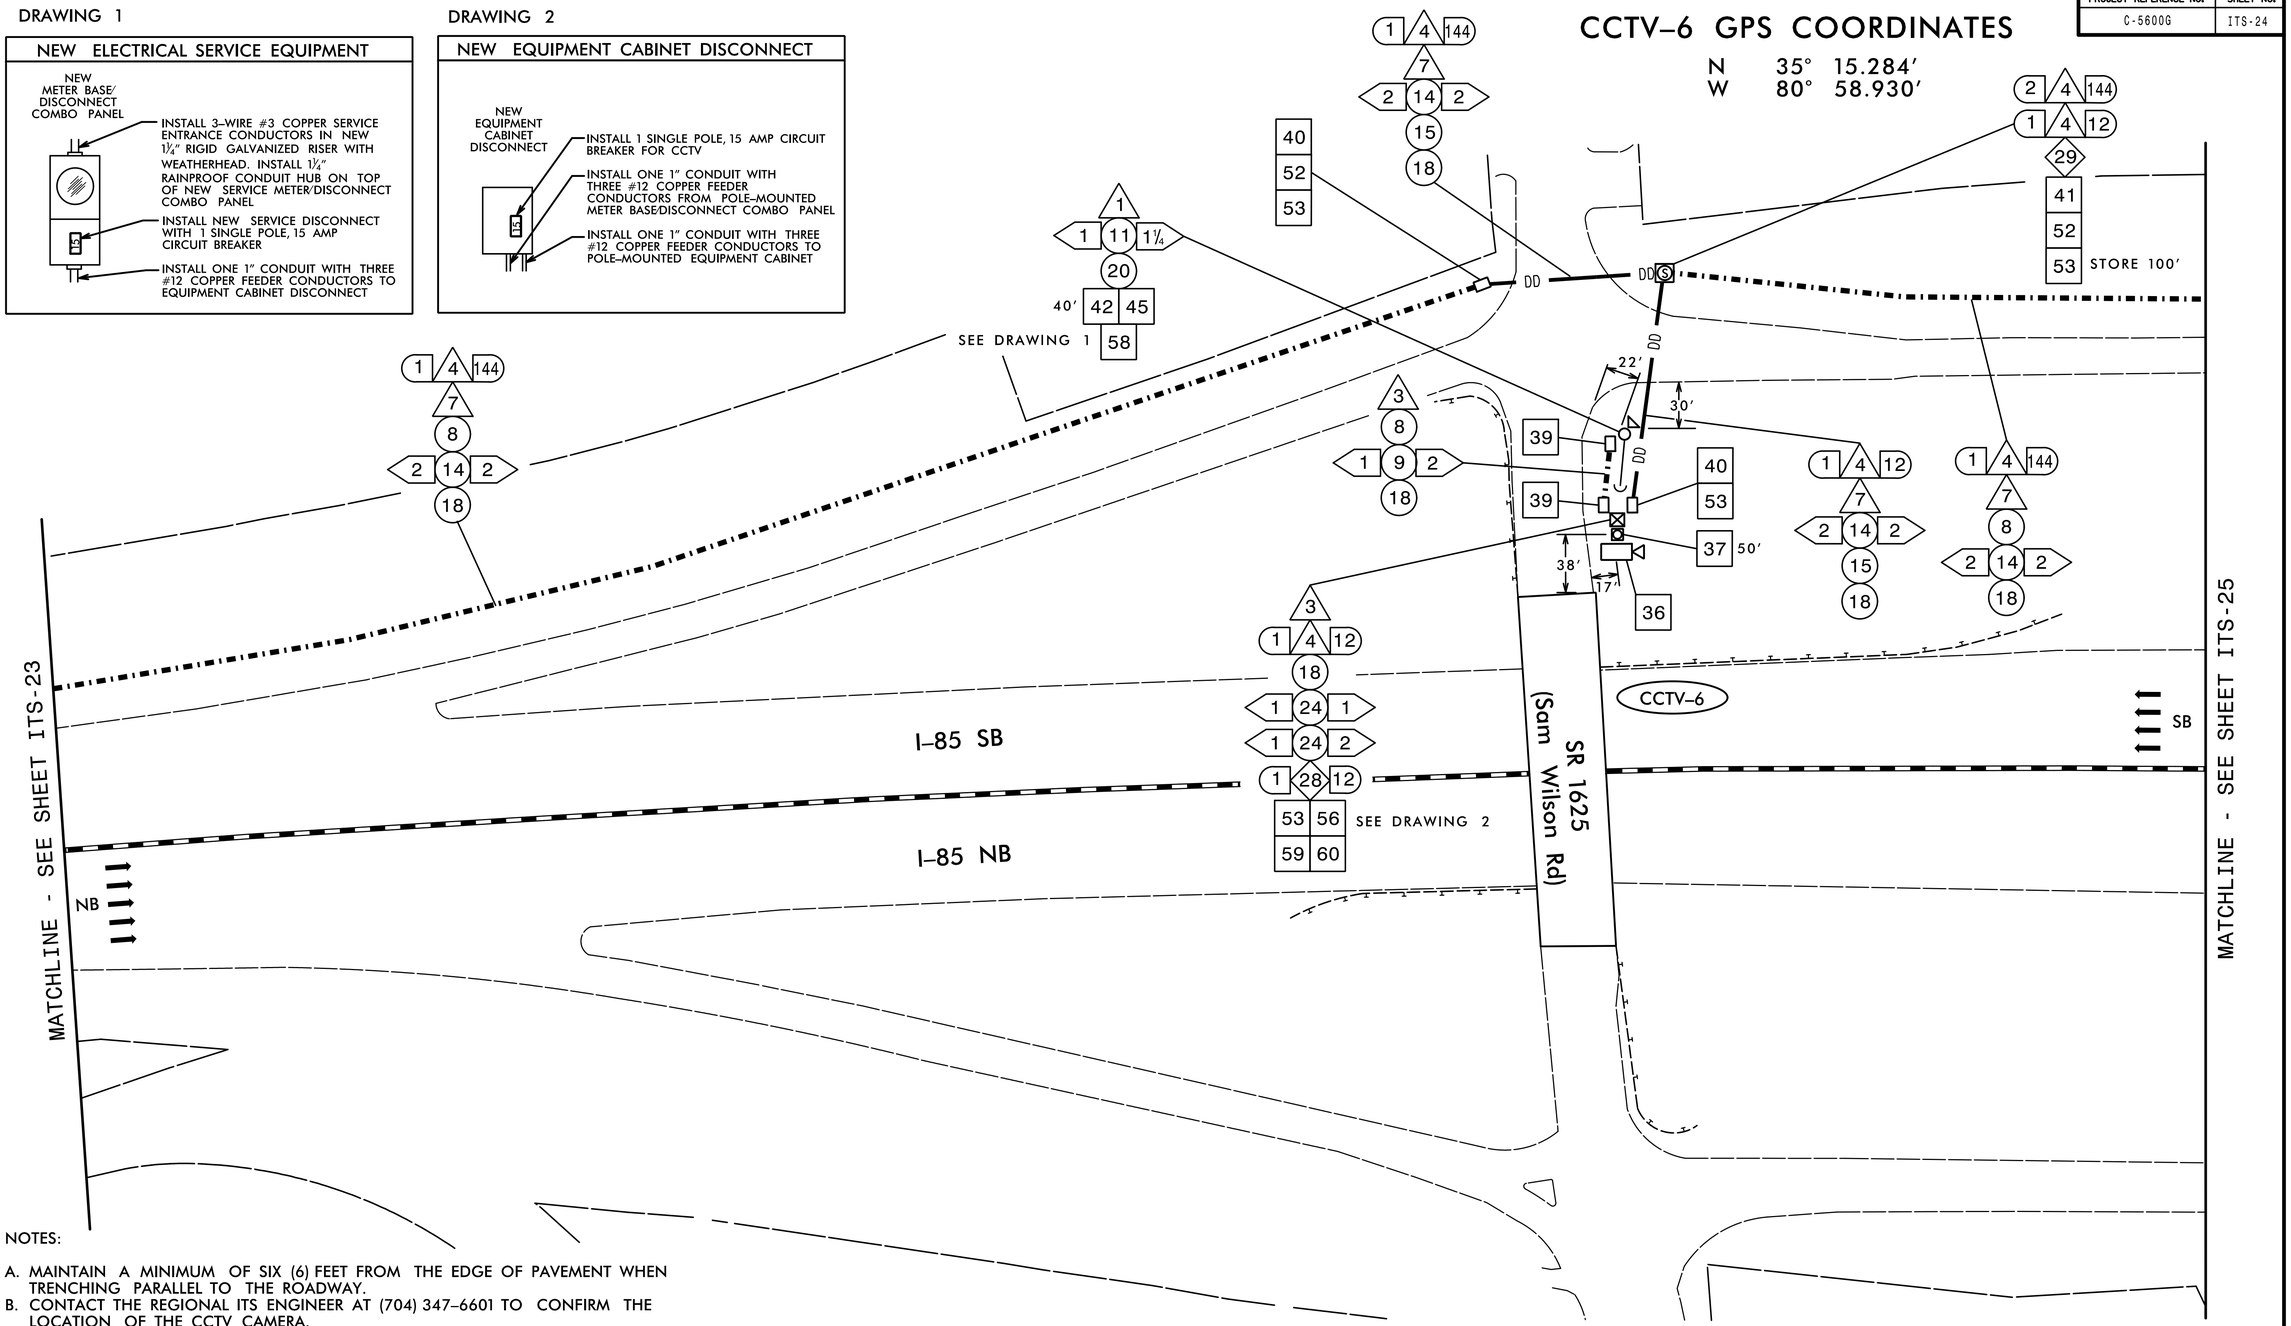

NOTES:

A. MAINTAIN A MINIMUM OF SIX (6) FEET FROM THE EDGE OF PAVEMENT WHEN TRENCHING PARALLEL TO THE ROADWAY.
B. CONTACT THE REGIONAL ITS ENGINEER AT (704) 347–6601 TO CONFIRM THE LOCATION OF THE CCTV CAMERA.
C. DO NOT INSTALL CONDUIT OR JUNCTION BOXES UNTIL THE LOCATION OF THE CCTV CAMERA HAS BEEN CONFIRMED BY THE REGIONAL ITS ENGINEER.
D. DO NOT INSTALL ELECTRICAL POWER CONDUCTORS AND FIBER–OPTIC CABLE INTO THE SAME JUNCTION BOX.
E. MOUNT THE CCTV CAMERA 45′ ABOVE GRADE.
F. INSTALL A LEVEL CONCRETE TECHNICIAN PAD MEASURING A MINIMUM OF 4 INCHES THICK, 24 INCHES WIDE AND 36 INCHES LONG AT THE FRONT DOOR OF THE CCTV EQUIPMENT CABINET. SEE TYPICAL DETAILS SHEET.
G. CONTACT DUKE ENERGY AT (800) 653–5307 TO ARRANGE FOR POWER TO ELECTRICAL SERVICE.
H. NEW ELECTRICAL BREAKER WILL BE LABELED WITH MAXIMUM AVAILABLE FAULT CURRENT. INFORMATION TO BE PRINTED ON LABEL WILL BE OBTAINED FROM THE UTILITY BY NCDOT AND PROVIDED TO THE CONTRACTOR.

HNTB
HNTB NORTH CAROLINA, P.C.
343 E. Six Forks Road, Suite 200
Raleigh, North Carolina 27609
NC License No: C-1554

DOCUMENT NOT CONSIDERED FINAL UNLESS ALL SIGNATURES COMPLETED

Plans Prepared for:
Transportation Mobility and Safety Division
STATE OF NORTH CAROLINA DEPARTMENT OF TRANSPORTATION
Intelligent Transportation Systems Section
750 N. Greenfield Pkwy., Garner, NC 27529

SCALE 0 50 1″=50′

COMMUNICATIONS ROUTING PLAN

DIVISION 10 MECKLENBURG CO. NEAR CHARLOTTE

PLAN DATE:	JUNE 2016	REVIEWED BY:	A.D. KLINKSIEK
PREPARED BY:	T.R. TERRELL	REVIEWED BY:	H.L. WINSTEAD

REVISIONS	INIT.	DATE

SEAL
NORTH CAROLINA PROFESSIONAL SEAL 07983 ENGINEER HARVEY L. WINSTEAD, JR.

DocuSigned by: H.L. Winstead, Jr. 7/8/2016
E53182981472474
SIGNATURE DATE

CADD Filename: C-5600G_ITS-24.dgn