DocuSign Envelope ID: 0BA34CC2-D3DC-4C61-A164-C0DB686A2F76

PROJECT REFERENCE NO.	SHEET NO.
C-5600G	ITS-13

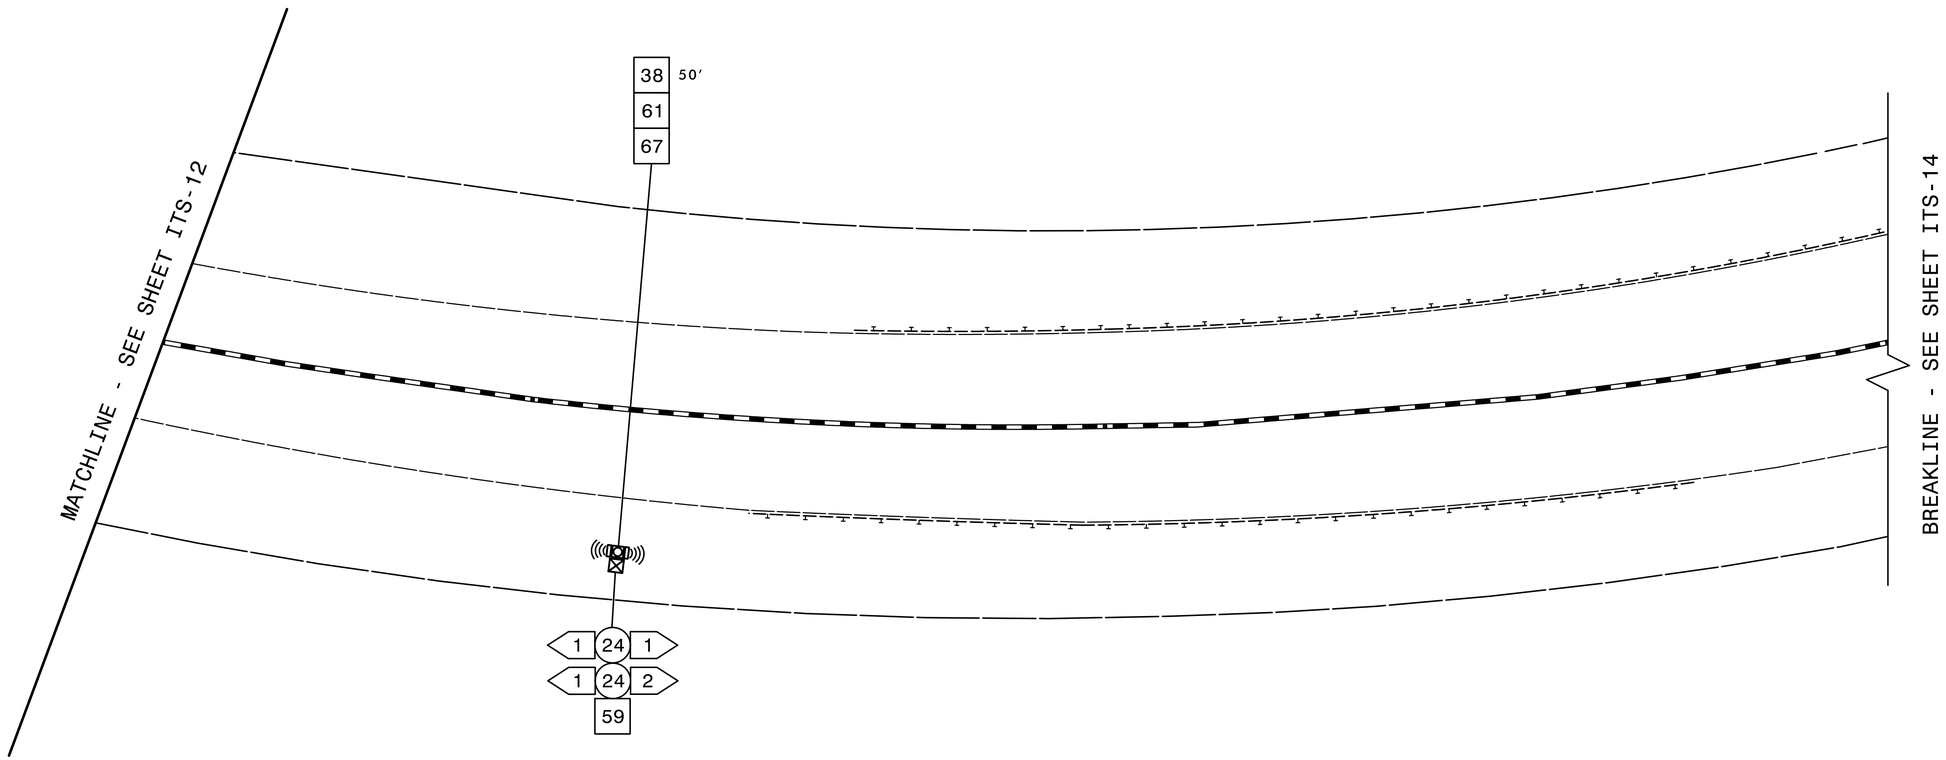

NOTES:

A. DETERMINE THE NEED AND LOCATION OF THE WIRELESS REPEATER SITE FROM THE RESULTS OF THE RADIO PATH SITE SURVEY.
B. CONTACT THE REGIONAL ITS ENGINEER AT (704) 347-6601 TO CONFIRM THE LOCATION OF THE STEEL POLE.
C. INSTALL THE STEEL POLE, FOUNDATION AND CABINET FOR THE WIRELESS REPEATER ASSEMBLY A MINIMUM OF 30' FROM THE ROADWAY EDGE OF PAVEMENT.
D. MOUNT THE WIRELESS RADIO ANTENNAS 45' ABOVE GRADE.
E. INSTALL A LEVEL CONCRETE TECHNICIAN PAD MEASURING A MINIMUM OF 4 INCHES THICK, 24 INCHES WIDE AND 36 INCHES LONG AT THE FRONT DOOR OF THE EQUIPMENT CABINET. SEE TYPICAL DETAILS SHEET.

DOCUMENT NOT CONSIDERED FINAL UNLESS ALL SIGNATURES COMPLETED

HNTB
HNTB NORTH CAROLINA, P.C.
343 E. Six Forks Road, Suite 200
Raleigh, North Carolina 27609
NC License No: C-1554

Plans Prepared for:
Transportation Mobility and Safety Division
STATE OF NORTH CAROLINA DEPARTMENT OF TRANSPORTATION
Intermodal Transportation Revenue Section
750 N. Greenfield Pkwy., Garner, NC 27529

SCALE 0 50 1"=50'

COMMUNICATIONS ROUTING PLAN

DIVISION 12 GASTON CO. CHARLOTTE

PLAN DATE:	JUNE 2016	REVIEWED BY:	A.D. KLINKSIEK
PREPARED BY:	T.R. TERRELL	REVIEWED BY:	H.L. WINSTEAD

REVISIONS	INIT.	DATE

SEAL
NORTH CAROLINA PROFESSIONAL SEAL 07983 ENGINEER HARVEY L. WINSTEAD, JR.

DocuSigned by:
H.L. Winstead, Jr. 6/29/2016
E5318208147247 4
SIGNATURE DATE

CADD Filename: C-5600G_ITS-13.dgn