DocuSign Envelope ID: 0BA34CC2-D3DC-4C61-A164-C0DB686A2F76

PROJECT REFERENCE NO.	SHEET NO.
C-5600G	ITS-25

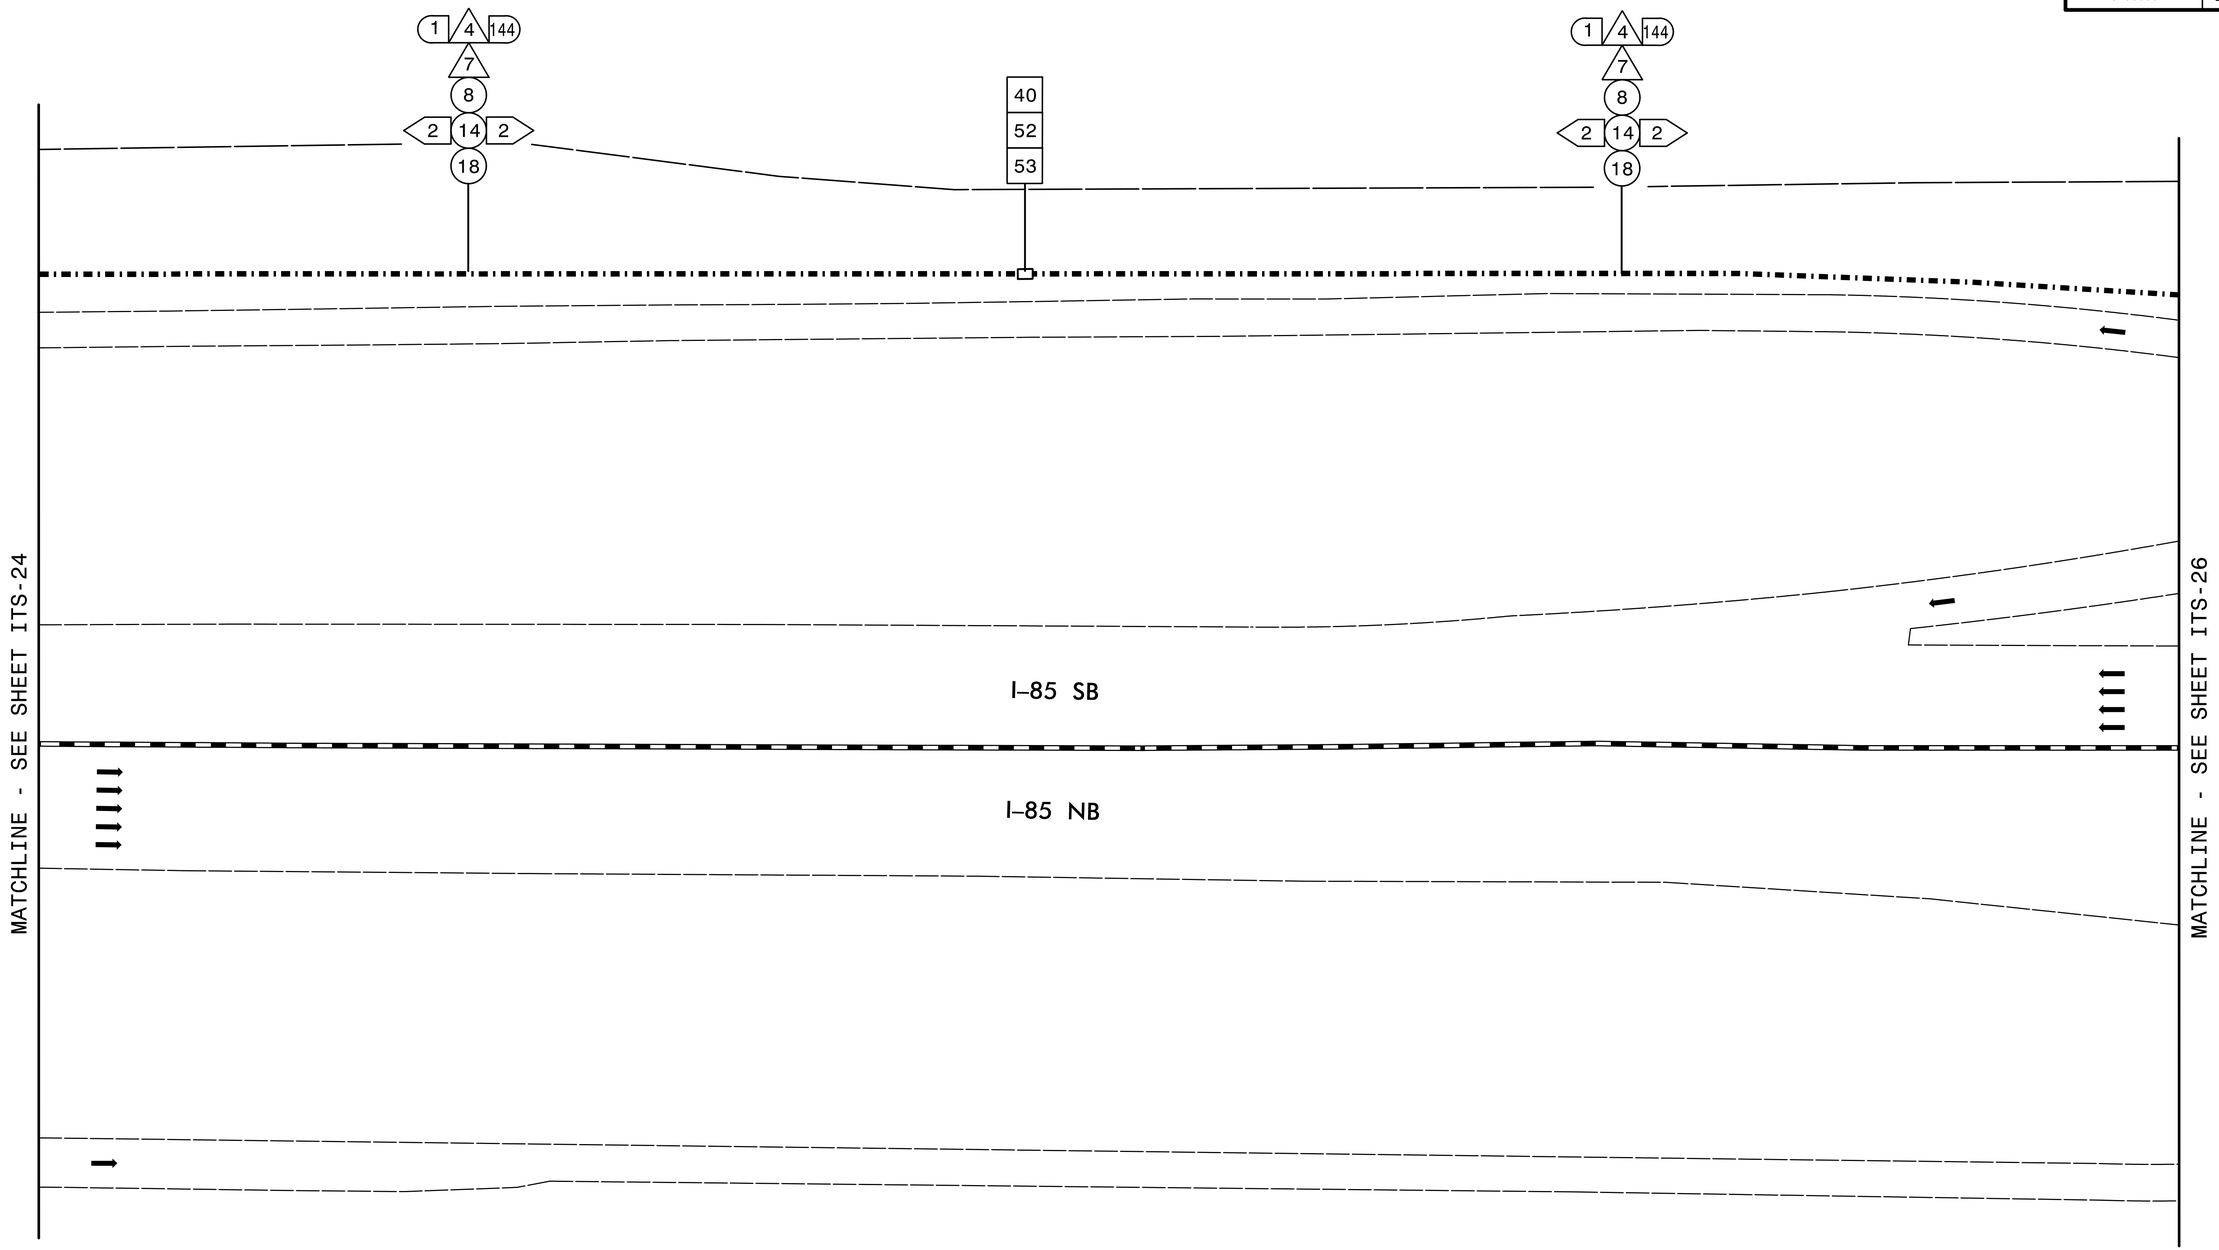

NOTE:

A. MAINTAIN A MINIMUM OF SIX (6) FEET FROM THE EDGE OF PAVEMENT WHEN TRENCHING PARALLEL TO THE ROADWAY.

HNTB NORTH CAROLINA, P.C.
343 E. Six Forks Road, Suite 200
Raleigh, North Carolina 27609
NC License No: C-1554

DOCUMENT NOT CONSIDERED FINAL UNLESS ALL SIGNATURES COMPLETED

Plans Prepared for:

750 N. Greenfield Pkwy., Garner, NC 27529

SCALE 0 50 1"=50'

COMMUNICATIONS ROUTING PLAN

DIVISION 10 MECKLENBURG CO. NEAR CHARLOTTE

PLAN DATE:	JUNE 2016	REVIEWED BY:	A.D. KLINKSIEK
PREPARED BY:	T.R. TERRELL	REVIEWED BY:	H.L. WINSTEAD

REVISIONS	INIT.	DATE

SEAL

NORTH CAROLINA PROFESSIONAL SEAL 07983 ENGINEER HARVEY L. WINSTEAD, JR.

DocuSigned by:
H L Winstead, Jr. 6/29/2016
ES318098147247A
SIGNATURE DATE

CADD Filename: C-5600G_ITS-25.dgn