DocuSign Envelope ID: 0BA34CC2-D3DC-4C61-A164-C0DB686A2F76

PROJECT REFERENCE NO.	SHEET NO.
C-5600G	ITS-15

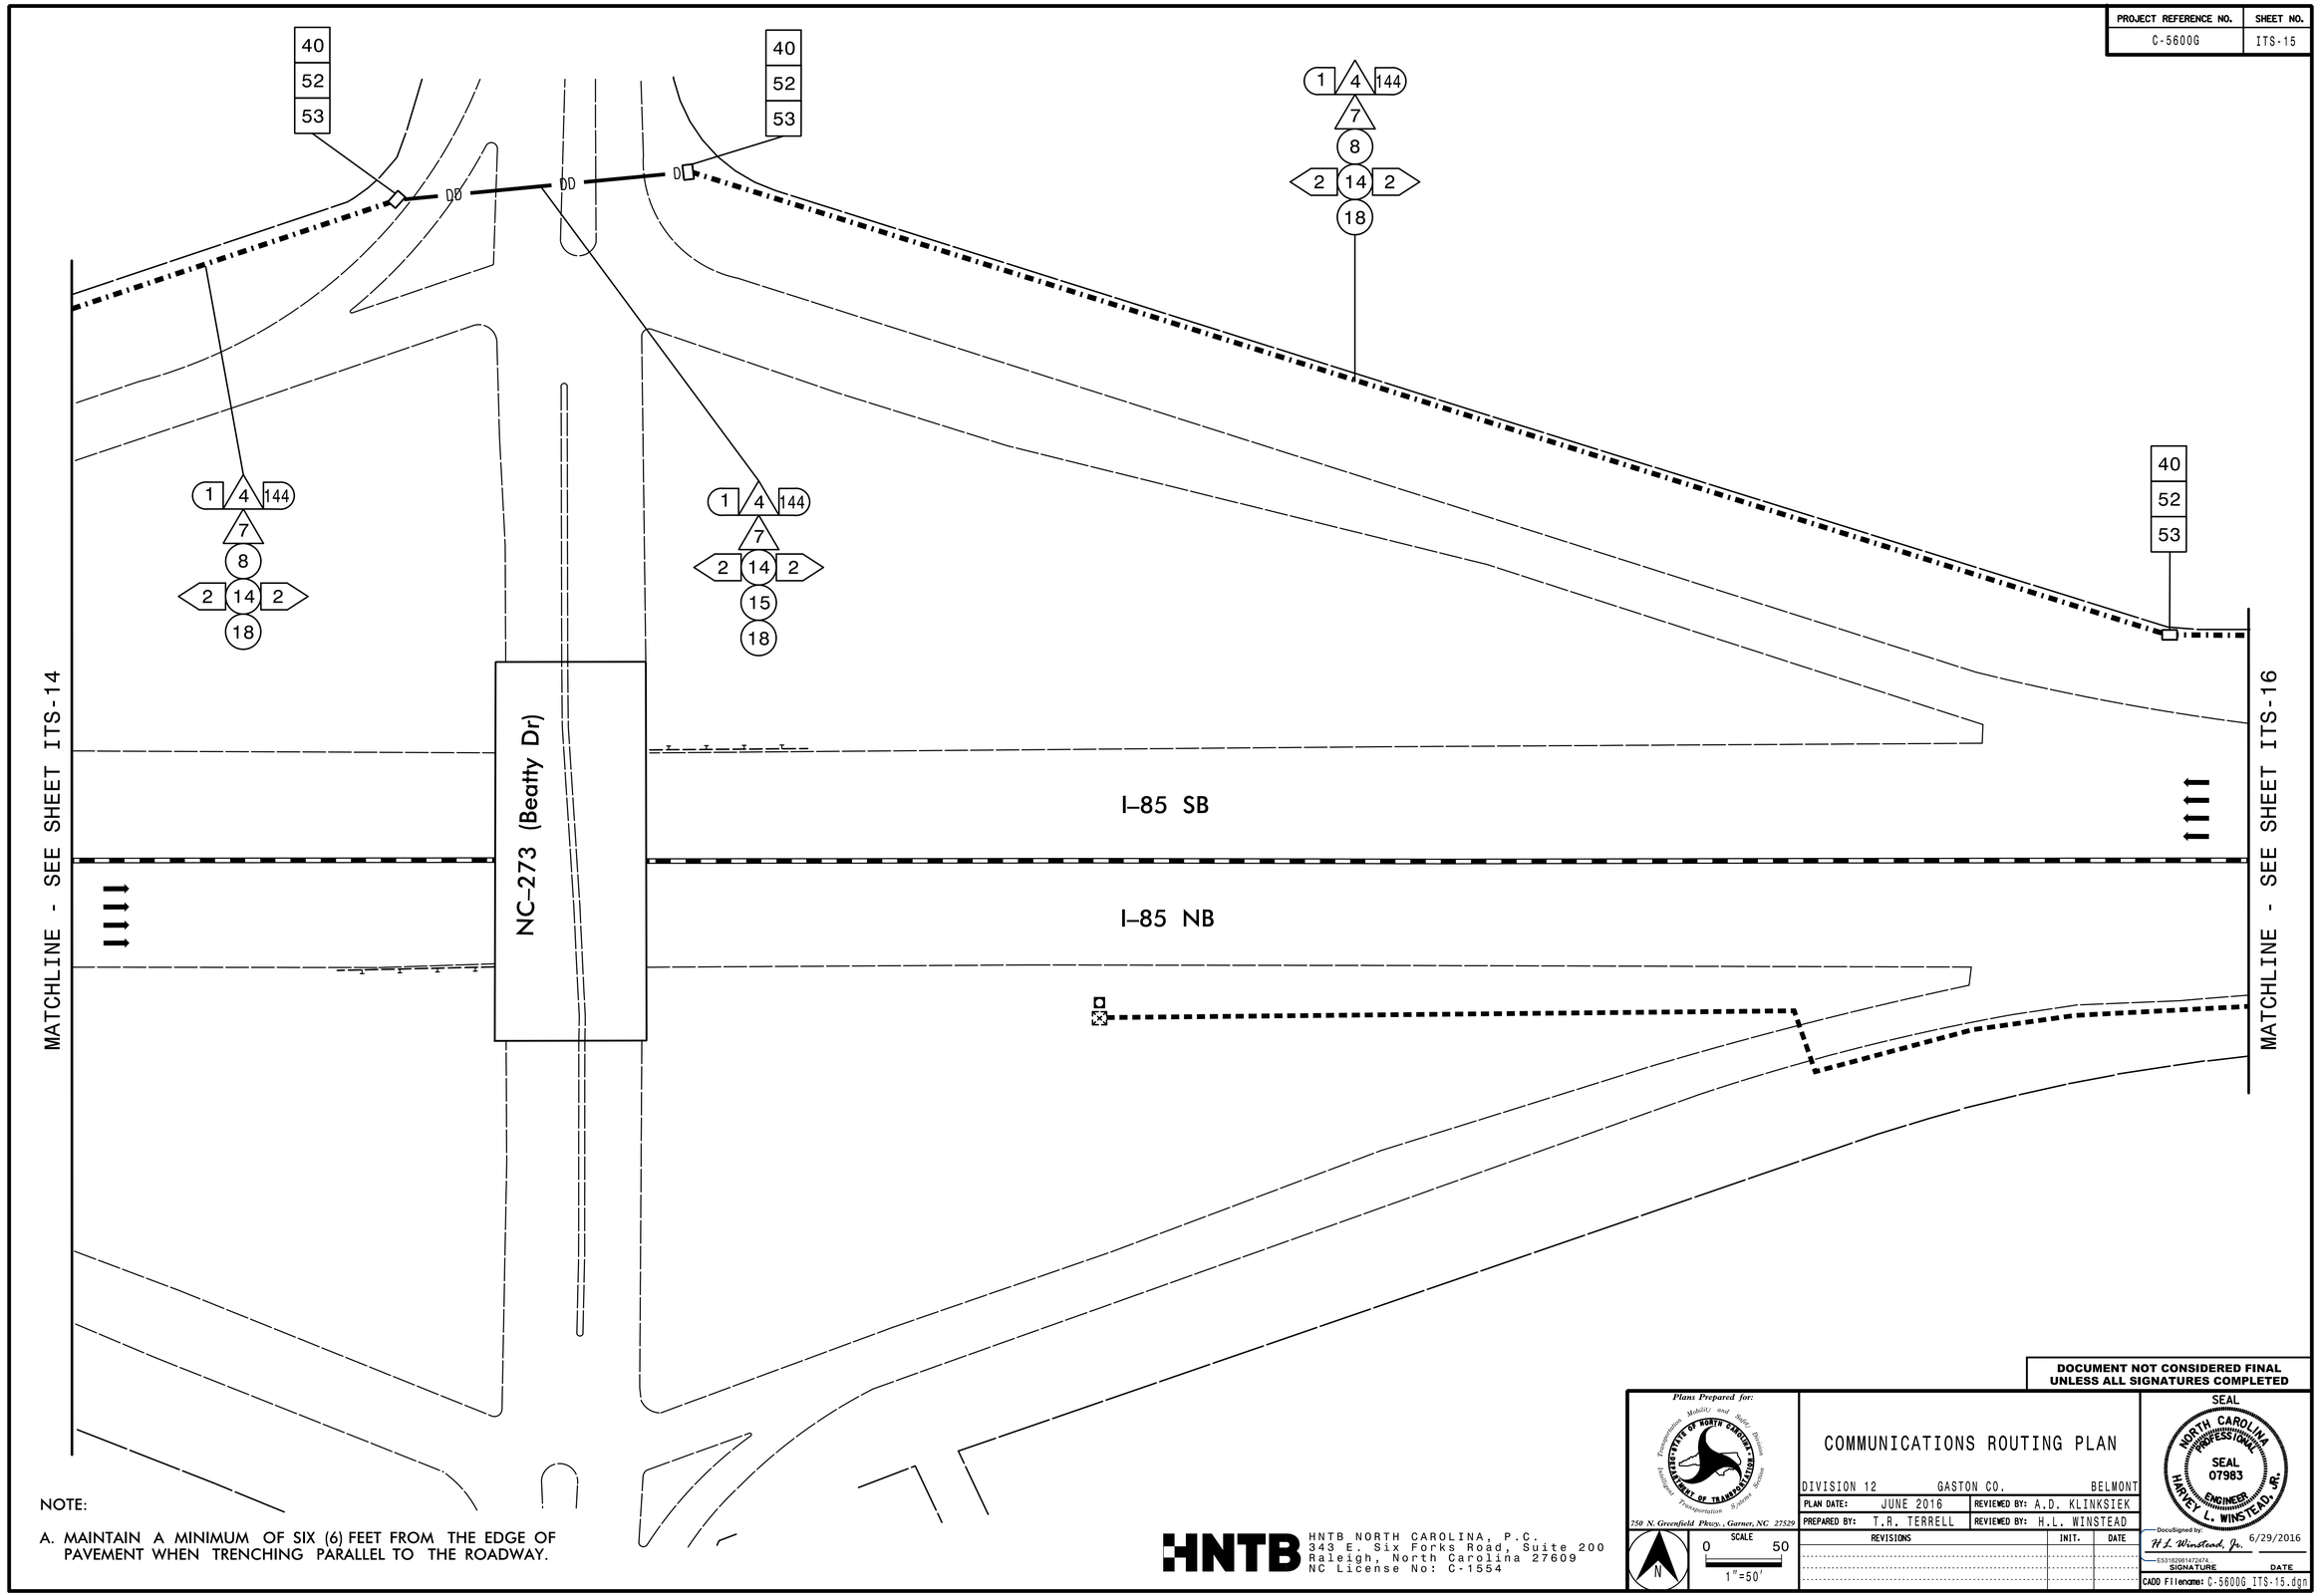

NOTE:

A. MAINTAIN A MINIMUM OF SIX (6) FEET FROM THE EDGE OF PAVEMENT WHEN TRENCHING PARALLEL TO THE ROADWAY.

HNTB NORTH CAROLINA, P.C.
343 E. Six Forks Road, Suite 200
Raleigh, North Carolina 27609
NC License No: C-1554

DOCUMENT NOT CONSIDERED FINAL UNLESS ALL SIGNATURES COMPLETED

Plans Prepared for:

750 N. Greenfield Pkwy., Garner, NC 27529

SCALE 0 50 1"=50'

COMMUNICATIONS ROUTING PLAN

DIVISION 12 GASTON CO. BELMONT

PLAN DATE: JUNE 2016 REVIEWED BY: A.D. KLINKSIEK

PREPARED BY: T.R. TERRELL REVIEWED BY: H.L. WINSTEAD

REVISIONS	INIT.	DATE

SEAL

NORTH CAROLINA PROFESSIONAL SEAL 07983 ENGINEER HARVEY L. WINSTEAD, JR.

DocuSigned by: H.L. Winstead, Jr. 6/29/2016
E531829814727A4
SIGNATURE DATE

CADD Filename: C-5600G_ITS-15.dgn