F.A. PROJECT NO. BRZ-1600(15)

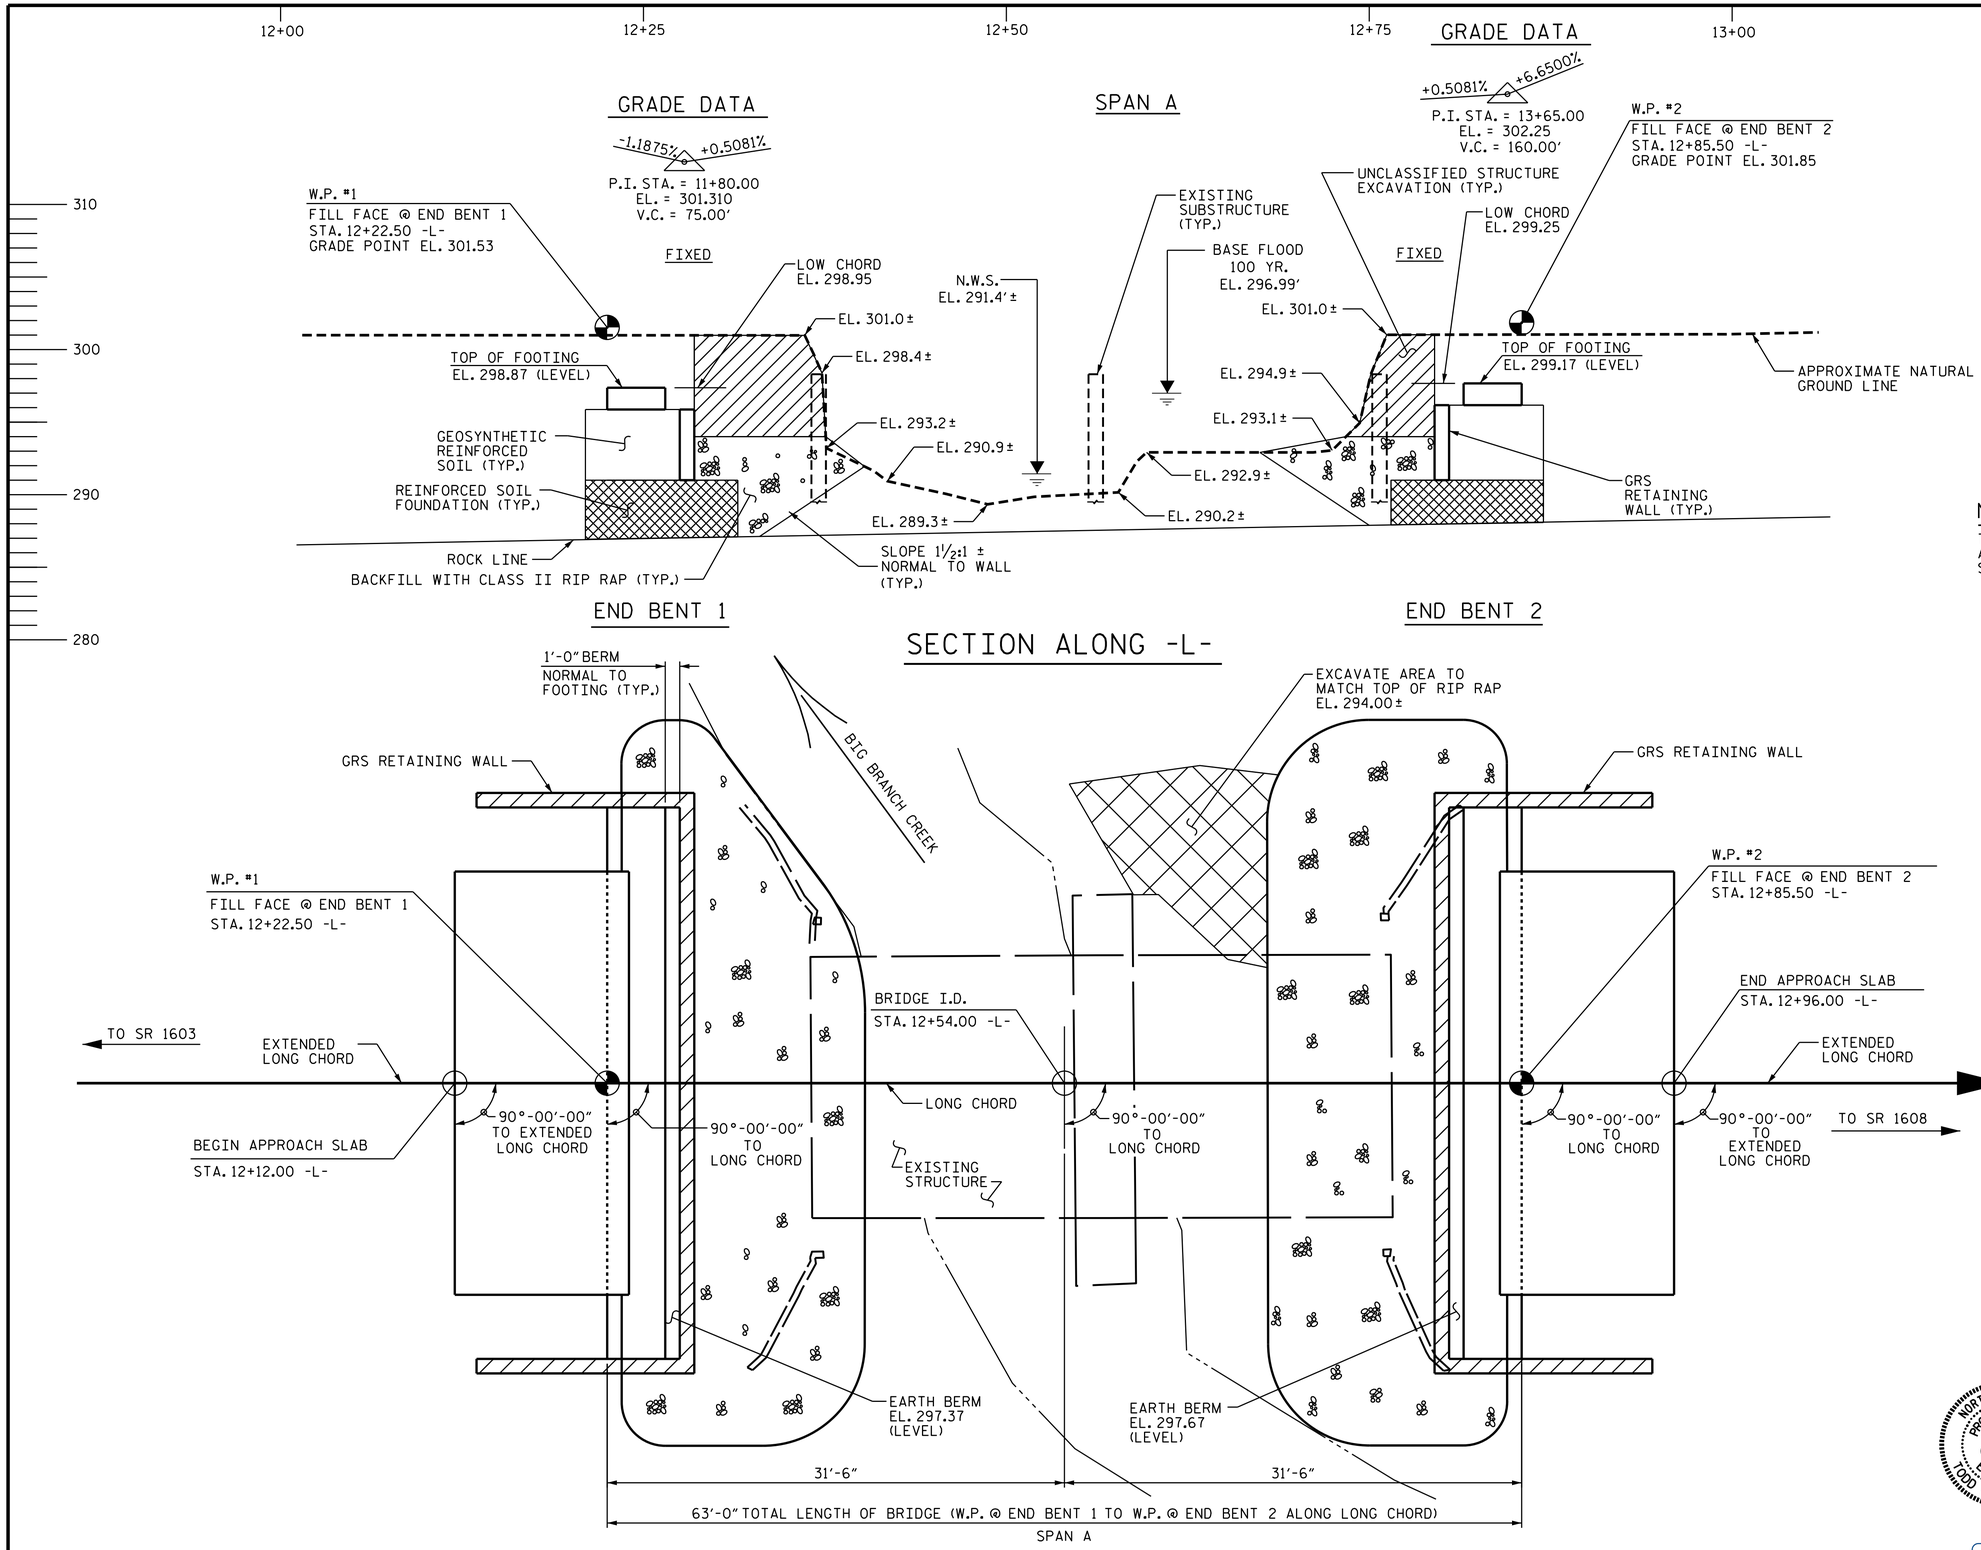

NOTE:

THE LIMITS OF THE REINFORCED SOIL FOUNDATIONS ARE NOT SHOWN FOR CLARITY. SEE SHEET "REINFORCED SOIL FOUNDATION LIMITS".

HORIZONTAL CURVE DATA

P.I. STA. = 12+49.75
Δ = 2° 21' 46.1" (LT)
D = 0° 36' 11.2"
L = 391.77'
T = 195.91'
R = 9,500.00'

NAD 83

PROJECT NO. B-5935

ANSON COUNTY

STATION: 12+54.00 -L-

SHEET 1 OF 3 REPLACES BRIDGE NO. 201

STATE OF NORTH CAROLINA
DEPARTMENT OF TRANSPORTATION
RALEIGH

GENERAL DRAWING

FOR BRIDGE OVER
BIG BRANCH CREEK
ON SR-1600 BETWEEN
SR-1603 AND SR-1608

NORTH CAROLINA PROFESSIONAL SEAL 033139 ENGINEER TODD M. GARRISON

DocuSigned by:
61EAF7523943466...
8/3/2015

REVISIONS						SHEET NO.
NO.	BY:	DATE:	NO.	BY:	DATE:	S-1
1			3			TOTAL SHEETS
2			4			17

DRAWN BY : E. K. POPE, P.E. DATE : 2/15
CHECKED BY : T. M. GARRISON, P.E. DATE : 2/15
DESIGN ENGINEER OF RECORD: T.M.GARRISON, P.E. DATE : 2/15

29-JUL-2015 11:36
S:\DEV\Squad_D\Anson Co Bridge (17BP_10_R_55)\B5935\Final Plans dgn\B5935_SMU_GD.dgn
tgarrison