NOTE:
THE AREAS OF RIP RAP OUTSIDE THE LIMITS OF THE REINFORCED SOIL FOUNDATION AS SHOWN SHALL BE BACKFILLED WITH SOIL TO AN ELEVATION LEVEL WITH THE TOP OF THE RSF (EL. 291.00). TYPICAL EACH SIDE OF RIP RAP.

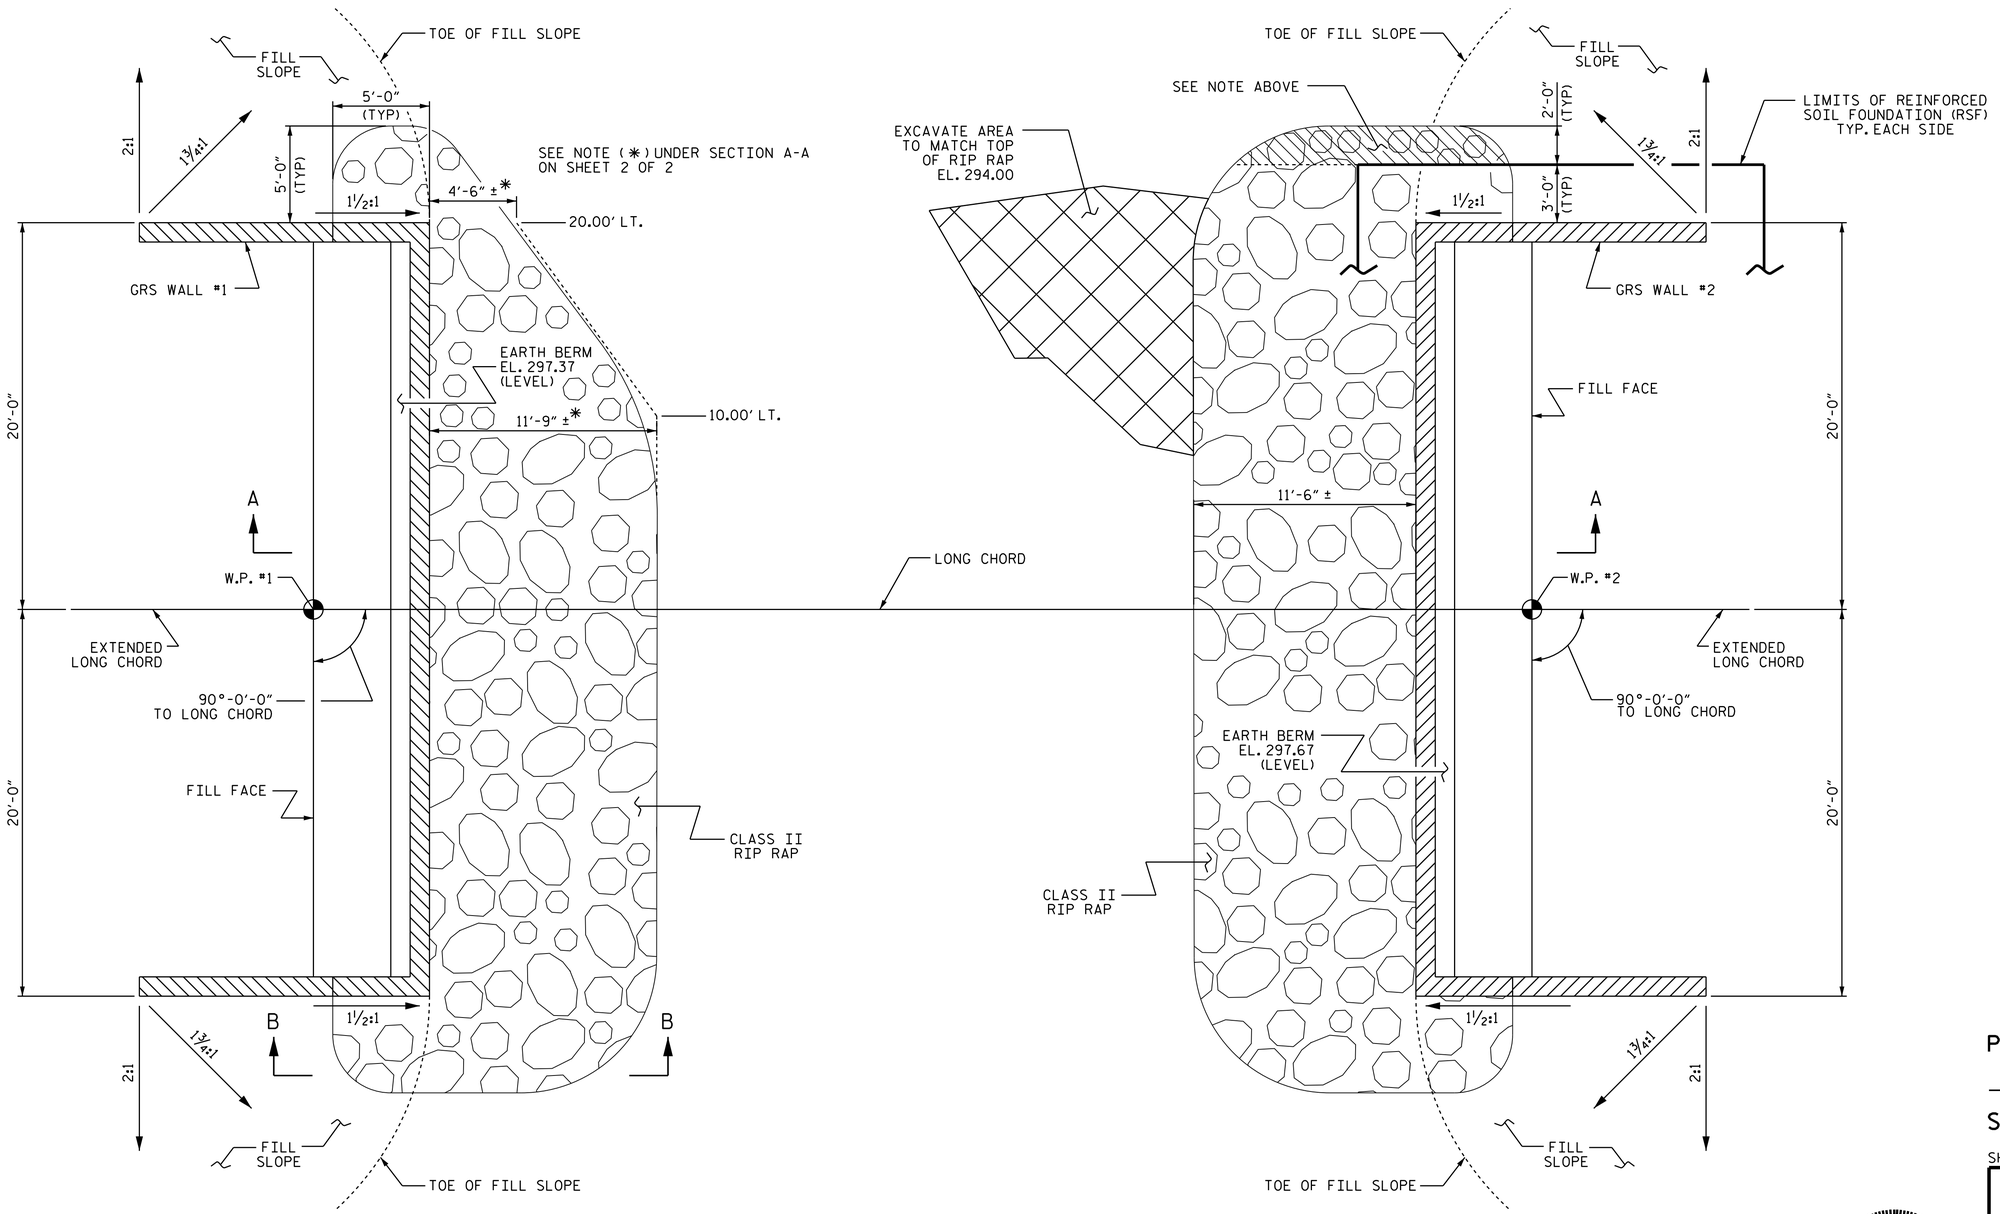

PLAN OF RIP RAP

PROJECT NO. B-5935

ANSON COUNTY

STATION: 12+54.00 -L-

SHEET 1 OF 2

STATE OF NORTH CAROLINA
DEPARTMENT OF TRANSPORTATION
RALEIGH

RIP RAP DETAILS

NORTH CAROLINA PROFESSIONAL SEAL 033139 ENGINEER TODD M. GARRISON

DocuSigned by:
61EAF7523943466...
8/3/2015

REVISIONS						SHEET NO.
NO.	BY:	DATE:	NO.	BY:	DATE:	S-13
1			3			TOTAL SHEETS
2			4			17

DRAWN BY : T. M. GARRISON, P.E. DATE : 2/15
CHECKED BY : T. P. GARRETT, P.E. DATE : 2/15
DESIGN ENGINEER OF RECORD: T. M. GARRISON, P.E. DATE : 2/15

17-JUL-2015 11:05
S:\DEV\Squad_D\Anson Co Bridge (17BP.10.R.55)\B5935\Final Plans dgn\B5935_SMU_RR.dgn
tgarrison

NCDOT