GEOTECHNICAL ENGINEER	ENGINEER
NORTH CAROLINA PROFESSIONAL SEAL 028669 ENGINEER RICHARD SCOTT WEBB DocuSigned by: Scott Webb 8/17/2015 SIGNATURE DATE	SIGNATURE DATE

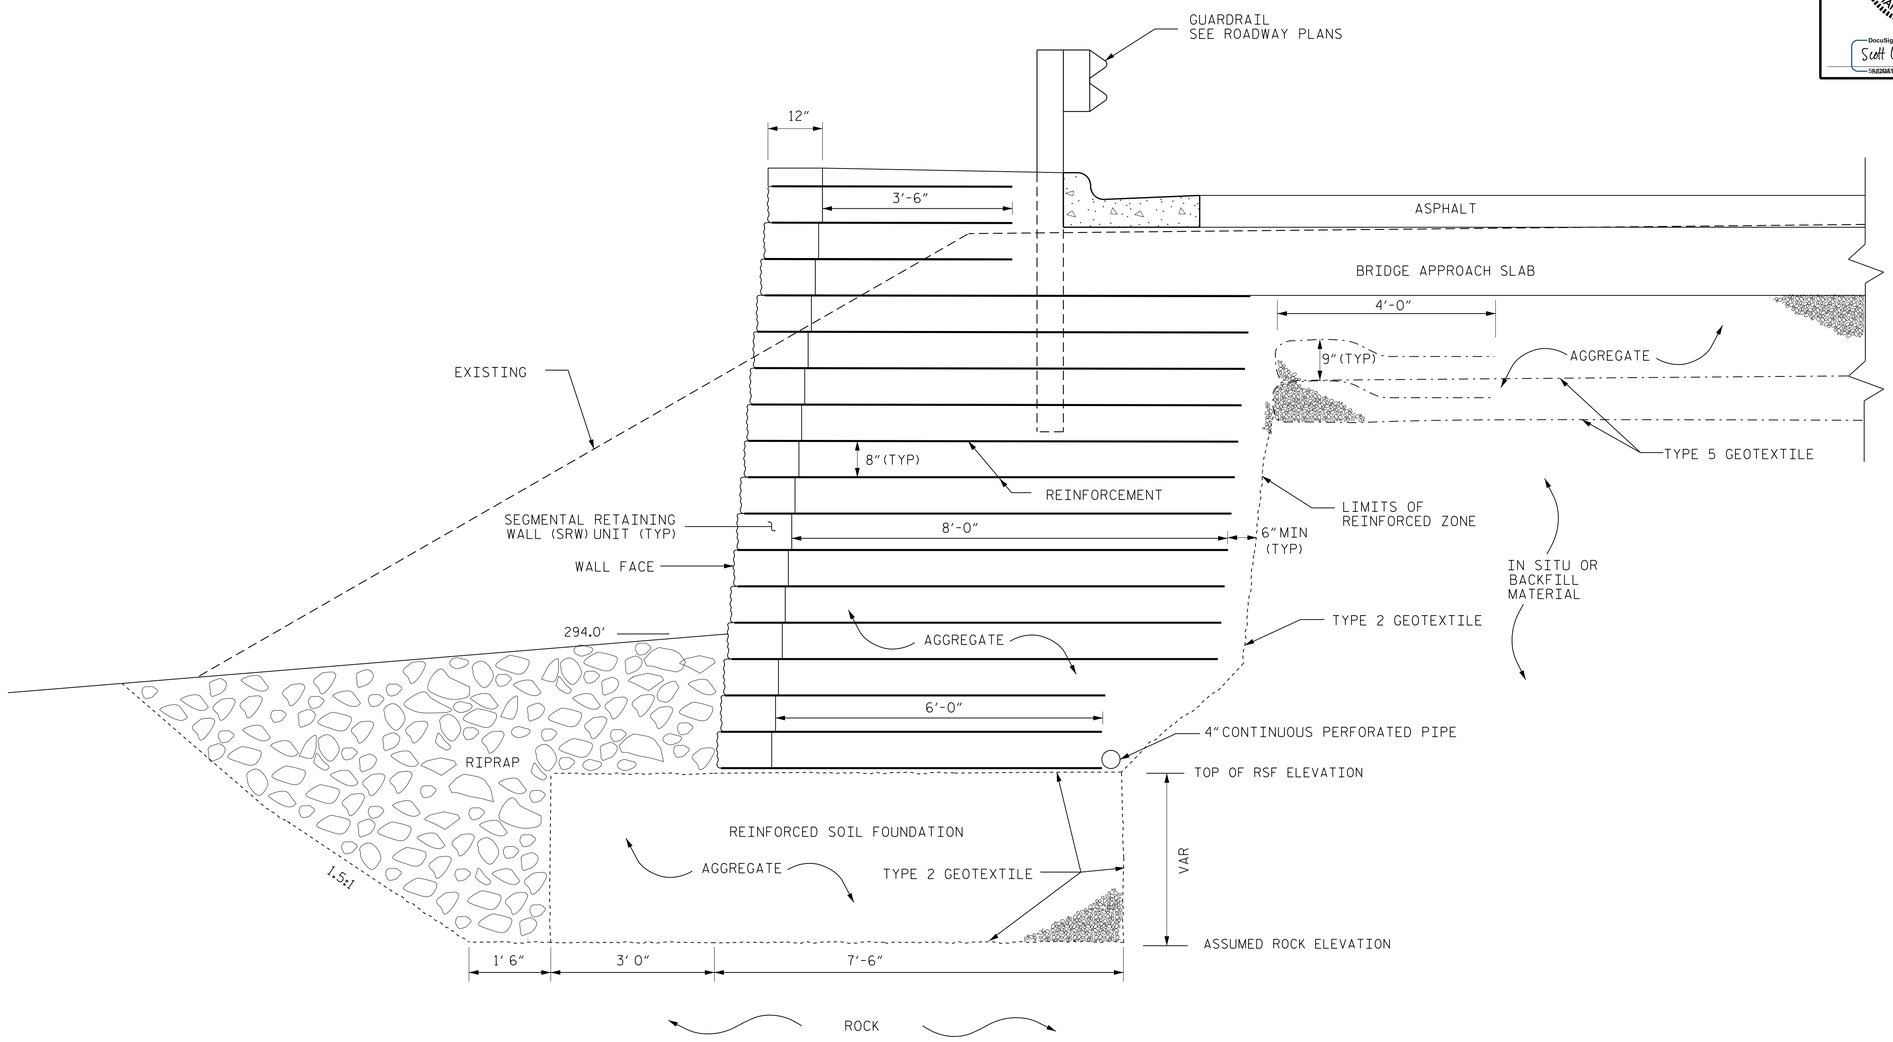

GRS ABUTMENT WALL WITH SRW UNITS - TYPICAL SECTION

FOR UPPER SIDE SEGMENTS (SEE STRUCTURE PLANS)

PROJECT NO.: B-5935

ANSON COUNTY

STATION: 12+54 -L-

SHEET 2 OF 2

NORTH CAROLINA
DEPARTMENT OF TRANSPORTATION
DIVISION OF HIGHWAYS

GEOTECHNICAL ENGINEERING UNIT

GRS ABUTMENT WALL

REVISIONS						
NO.	BY	DATE	NO.	BY	DATE	SHEET NO.
1			3			W-2
2			4			

PREPARED BY: RSW	DATE: 8/14/2015
REVIEWED BY: GCB	DATE: 8/14/2015

DS GCB