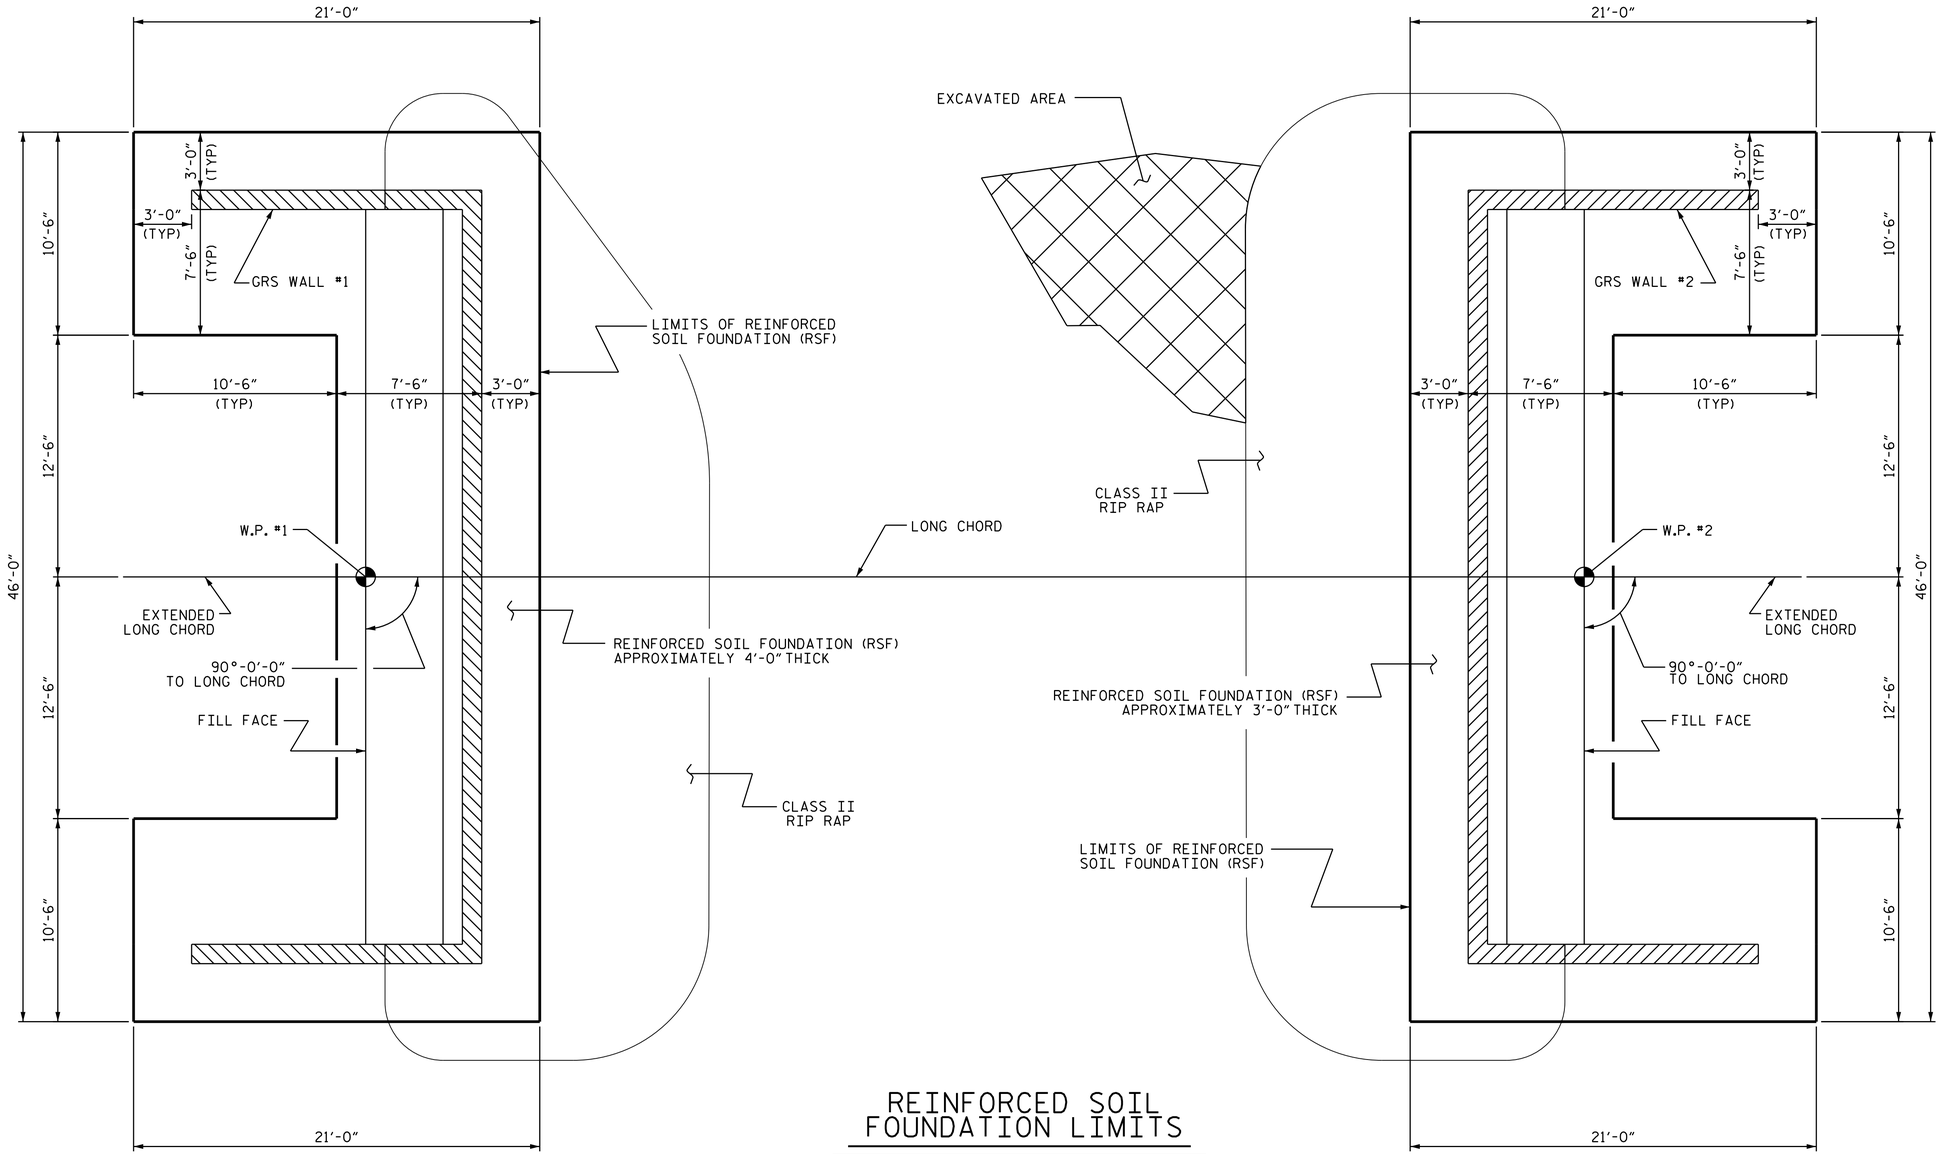

REINFORCED SOIL FOUNDATION LIMITS

NOTE: SEE SHEET W-1 FOR MORE DETAILS.
ALSO, SEE GEOSYNTHETIC REINFORCED SOIL WALLS PROVISION.

ESTIMATED QUANTITIES	
BRIDGE @ STA. 12+54.00 -L-	REINFORCED SOIL FOUNDATION
	CUBIC YARDS
END BENT No. 1	105
END BENT No. 2	80

PROJECT NO. B-5935
ANSON COUNTY
STATION: 12+54.00 -L-

STATE OF NORTH CAROLINA
DEPARTMENT OF TRANSPORTATION
RALEIGH

REINFORCED SOIL FOUNDATION LIMITS

NORTH CAROLINA PROFESSIONAL SEAL 033139 ENGINEER TODD M. GARRISON

DocuSigned by: 61EAF7523943466...
8/3/2015

REVISIONS								SHEET NO.
NO.	BY:	DATE:	NO.	BY:	DATE:			S-16
1			3					TOTAL SHEETS
2			4					17

DRAWN BY : T. M. GARRISON, P.E. DATE : 2/15
CHECKED BY : T. P. GARRETT, P.E. DATE : 2/15
DESIGN ENGINEER OF RECORD: T. M. GARRISON, P.E. DATE : 2/15

17-JUL-2015 11:08
S:\DEV\Squad_D\Anson Co Bridge (17BP_10_R_55)\B5935\Final Plans dgn\B5935_SMU_RSF.dgn
tgarrison

NCDOT