PROJ. REFERENCE NO.	SHEET NO.
41665.1C	X-1

41665.1C
CROSS SECTIONS

INDEX OF SHEETS

TITLE	STATION	SHEET NO.
CROSS-SECTION INDEX		X-1
CROSS-SECTION SUMMARY		X-1A
-L- CROSS-SECTIONS	11+60 - 16+00	X-2 THROUGH X-10
-Y1- CROSS-SECTIONS	10+20 - 10+60	X-11

NOTE: Approximate quantities only. Unclassified Excavation, Fine Grading, and Clearing and Grubbing will be paid for at the contract lump sum price for "Grading".

8/23/99
3/17/2014 9:50:01 AM
G:\CKE Projects\CKE21004 Limited Services Division Offices\Wilkes Site 694\Roadway\XSC\960694_RDY_XPL_001.dgn

PROJ. REFERENCE NO.	SHEET NO.
41665.1C	X-1A

STATE OF NORTH CAROLINA
DIVISION OF HIGHWAYS

CROSS-SECTION SUMMARY

NOTE: EMBANKMENT COLUMN INCLUDES BACKFILL FOR UNDERCUT

Station L	Uncl. Exc. (cu. yd.)	Embt (cu. yd.)
11+80.00	0	0
11+90.00	0	0
12+00.00	0	0
12+10.00	0	0
12+20.00	0	0
12+30.00	0	0
12+40.00	0	0
12+50.00	0	0
12+60.00	0	0
12+70.00	2	0
12+80.00	2	0
12+90.00	2	0
13+00.00	3	1
13+10.00	3	1
13+20.00	5	6
13+30.00	3	11
14+30.00	0	0
14+40.00	11	22
14+50.00	12	15
14+60.00	13	15
14+70.00	13	16
14+80.00	14	15
14+90.00	14	14
15+00.00	14	13
15+10.00	14	12
15+20.00	14	13
15+30.00	14	14
15+40.00	14	14
15+50.00	13	13
15+60.00	13	12
15+70.00	12	11
15+80.00	11	11
15+90.00	11	9
16+00.00	10	7
16+10.00	5	3

Station Y1	Uncl. Exc. (cu. yd.)	Embt (cu. yd.)
10+10.00	0	0
10+20.00	0	0
10+30.00	0	0
10+40.00	0	0
10+50.00	0	0

0 2.5 5	PROJ. REFERENCE NO.	SHEET NO.
	41665.1C	X-2

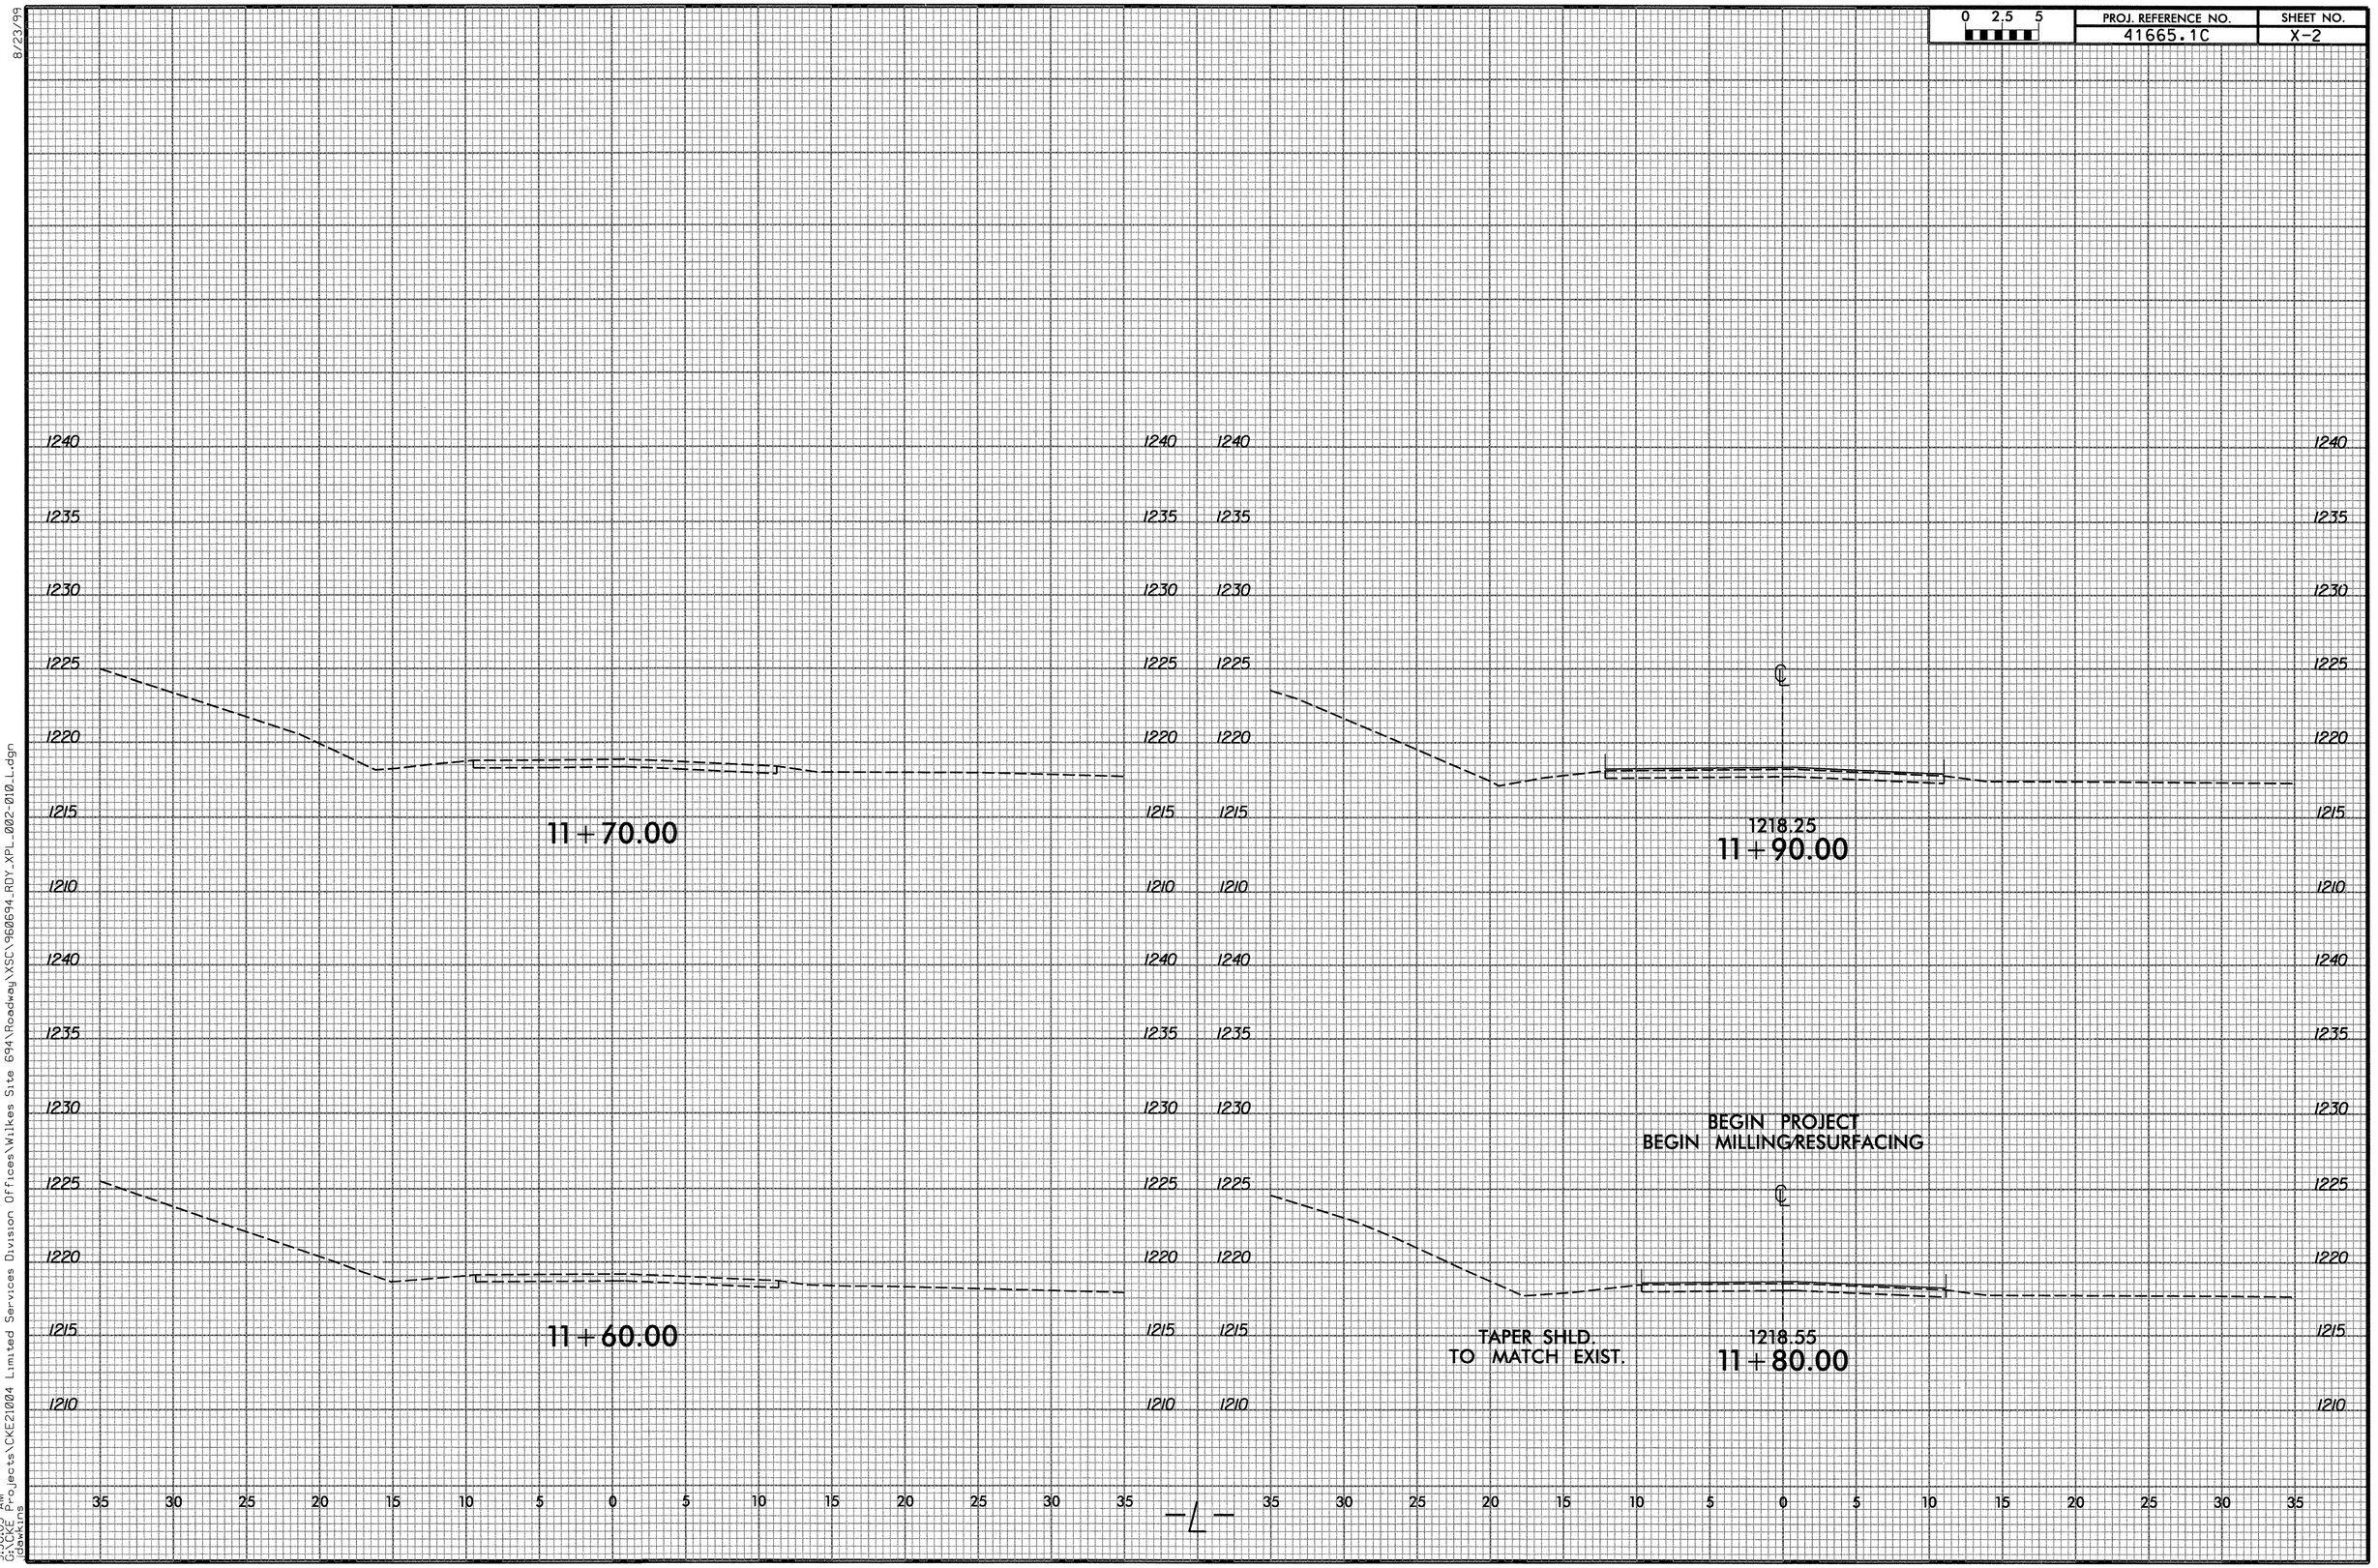

8/23/99
9:50:03 AM
C:\Projects\CKE21004 Limited Services Division Offices\Wilkes Site 694\Roadway\XSC\960694_RDY_XPL_002-010_L.dgn
User: dawkins

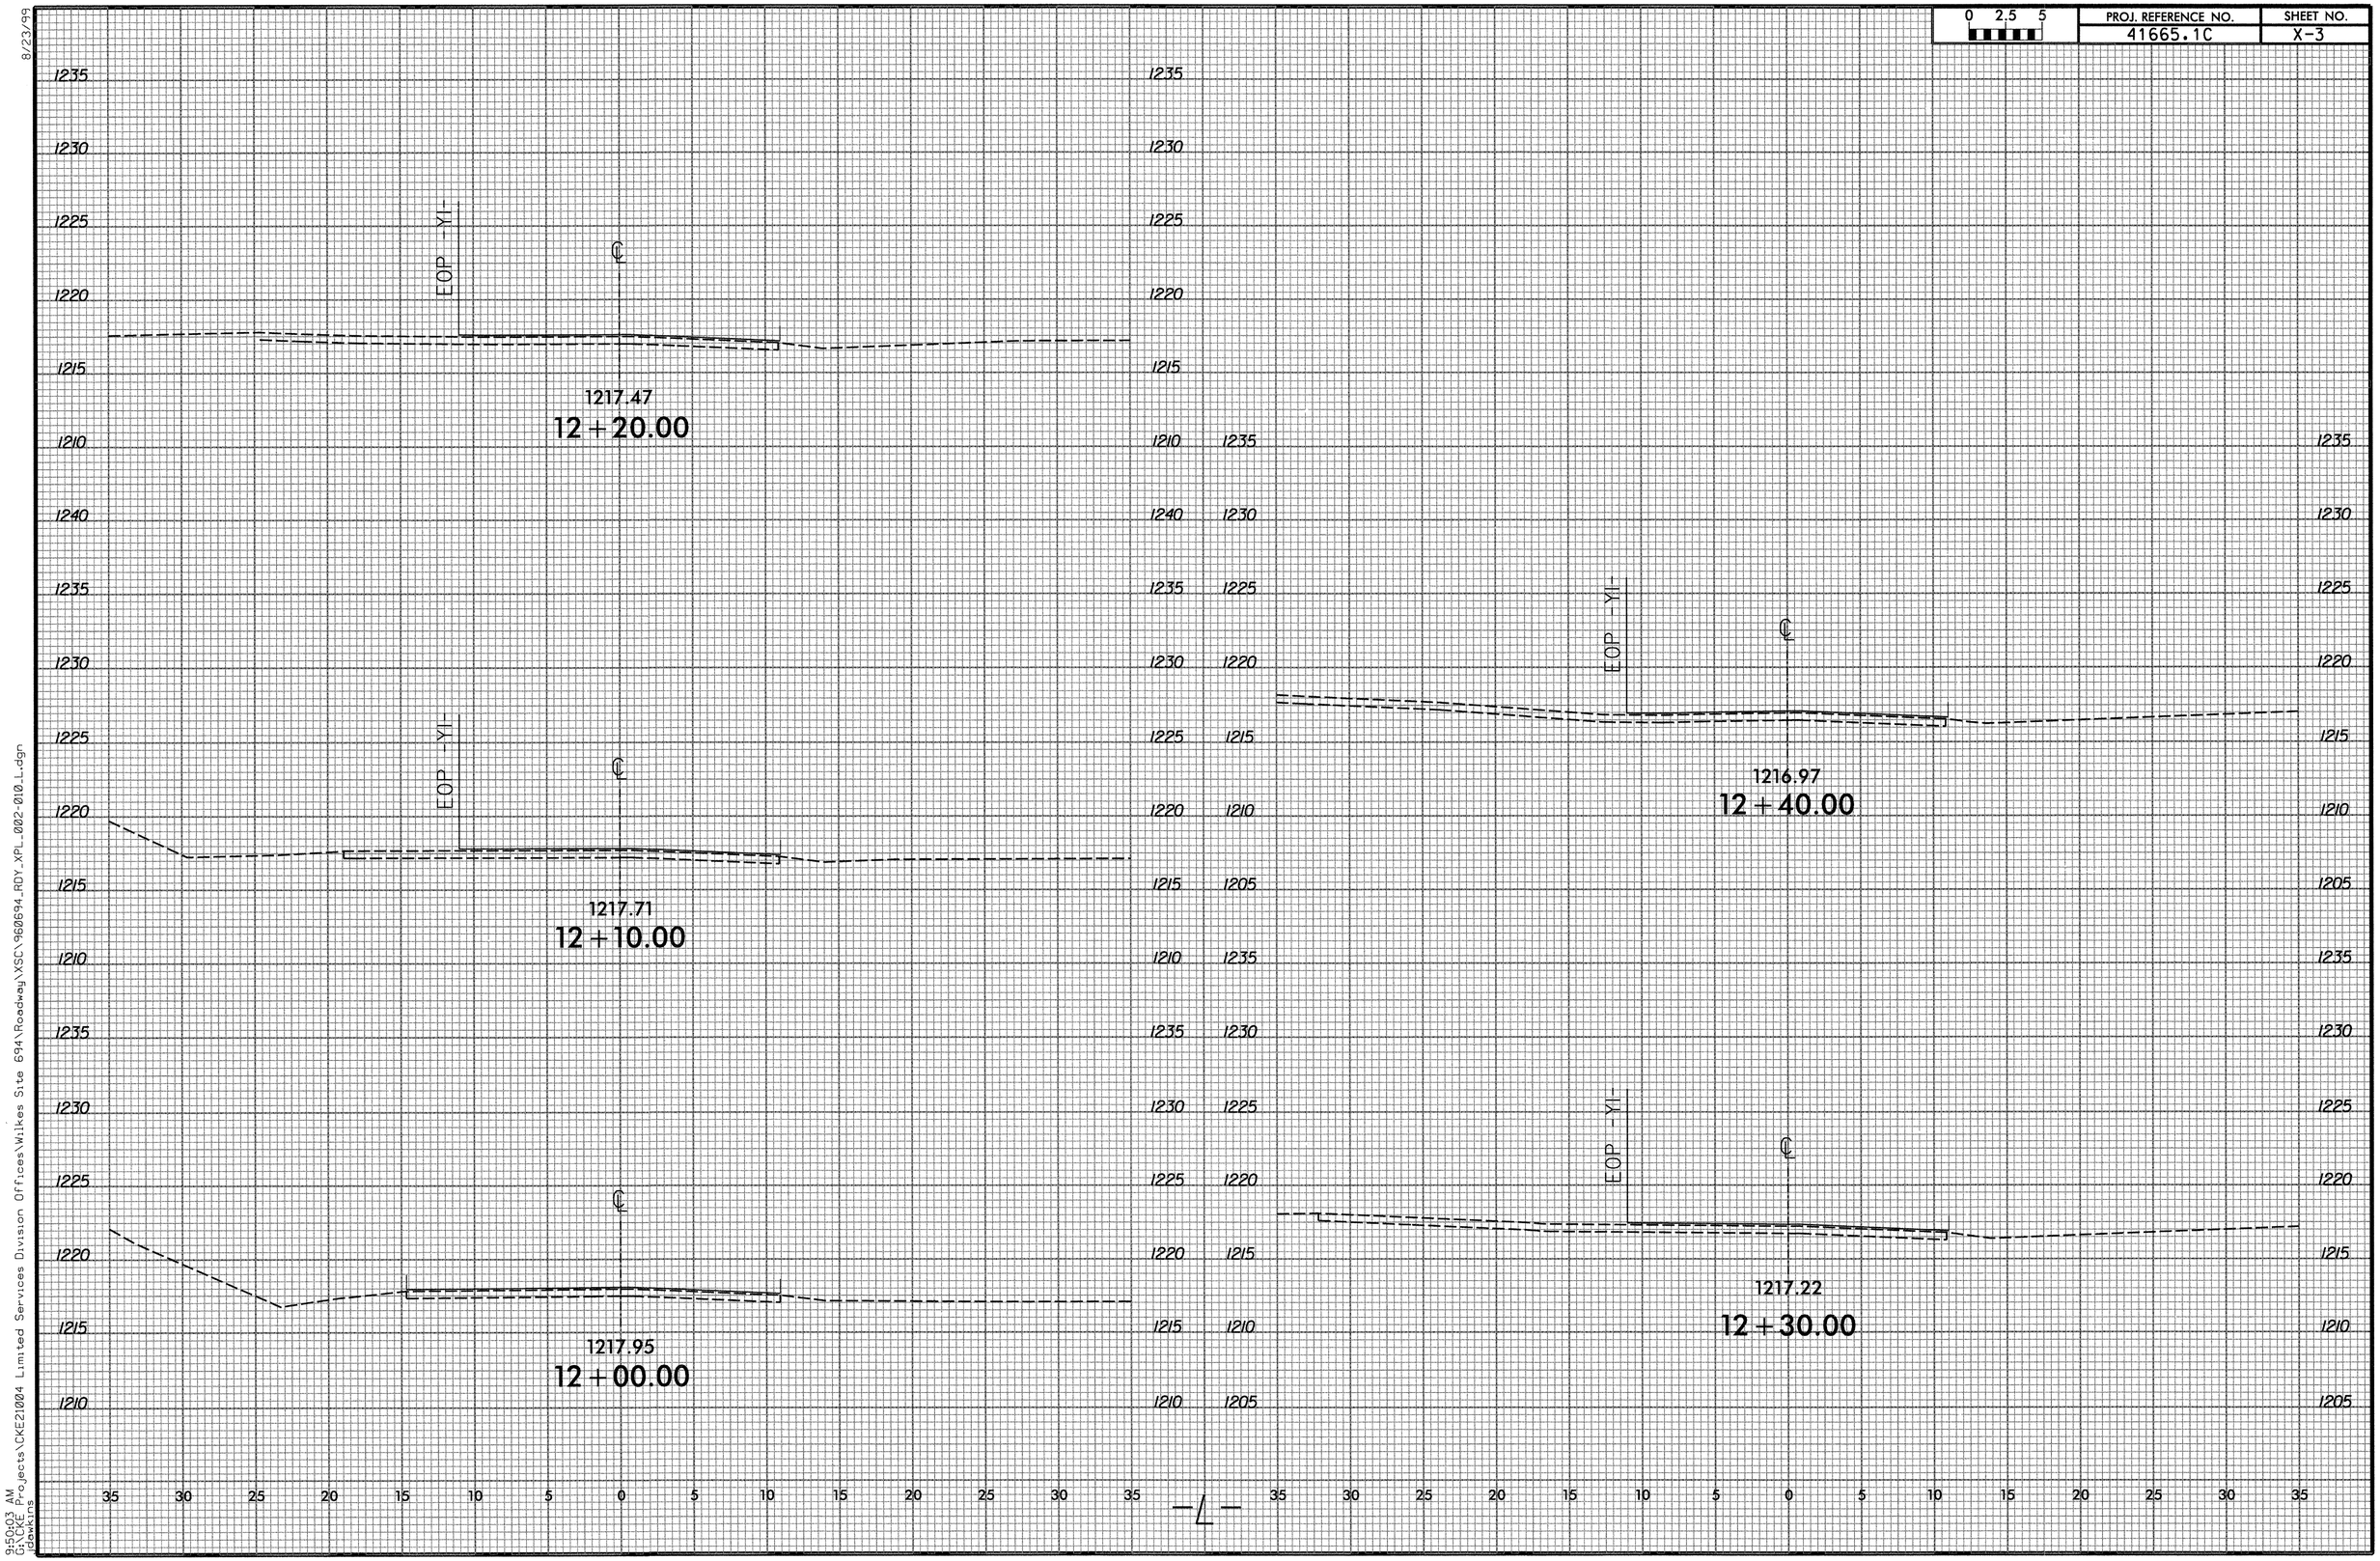

8/23/99

9:50:03 AM
G:\CKE Projects\CKE21004 Limited Services Division Offices\Wilkes Site 694\Roadway\XSC\960694_RDY_XPL_002-010_L.dgn
jdawkins

0 2.5 5	PROJ. REFERENCE NO.	SHEET NO.
	41665.1C	X-4

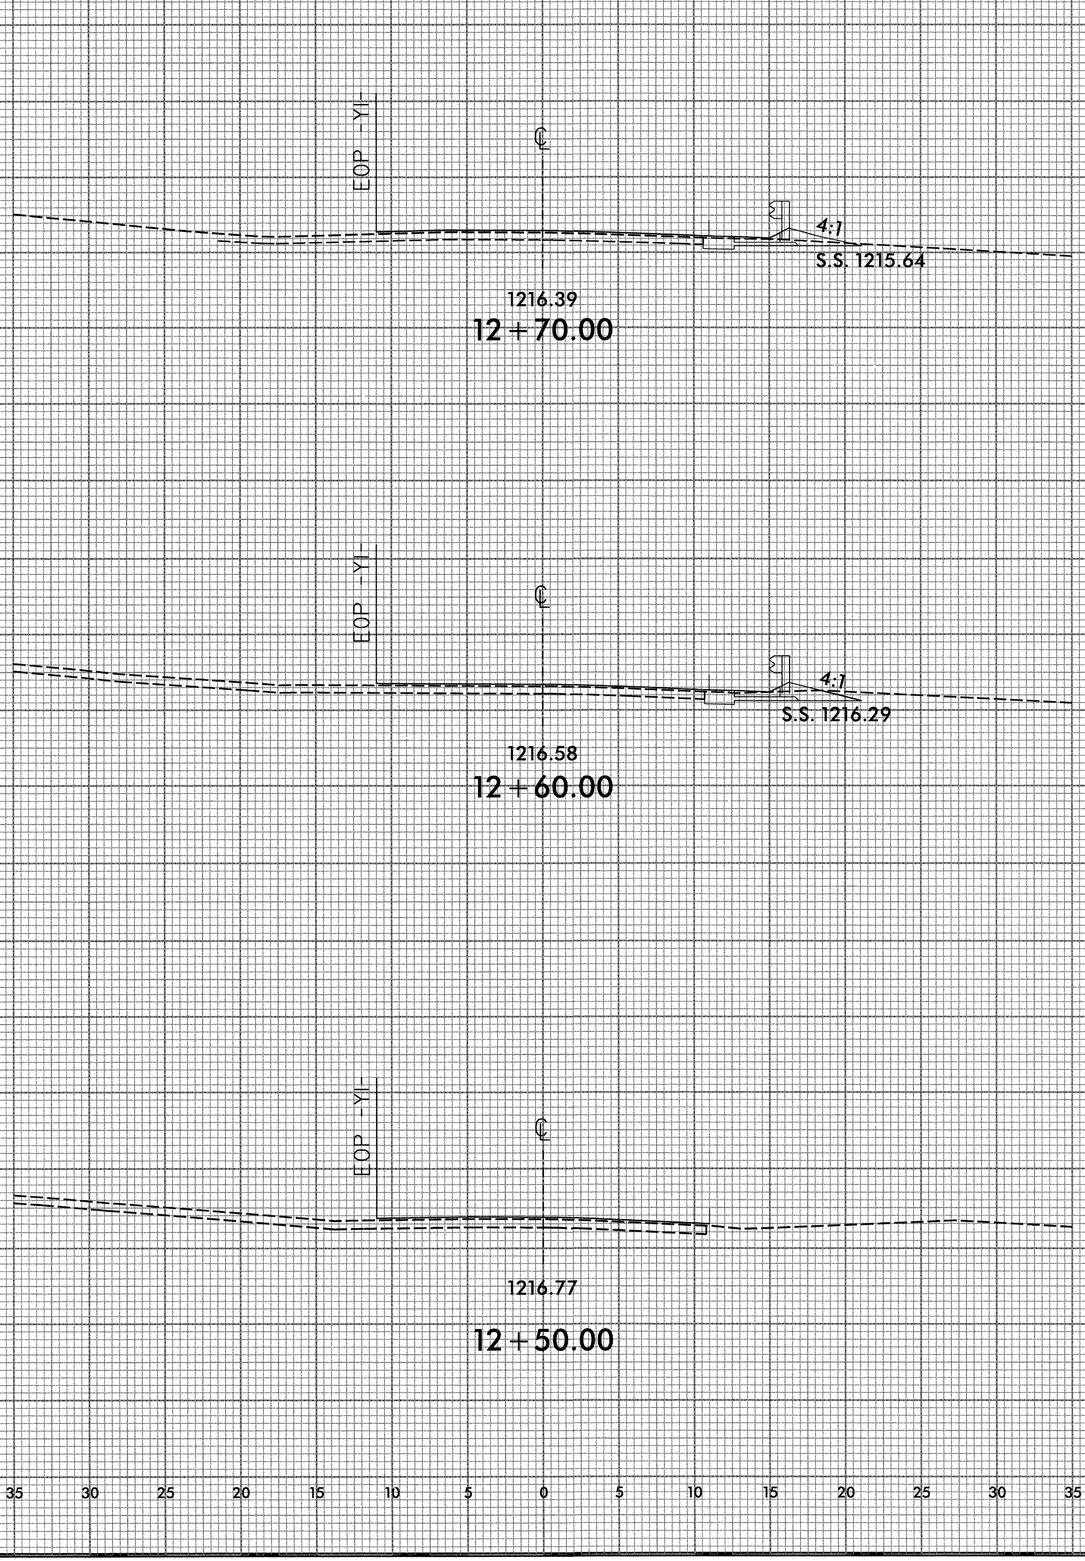

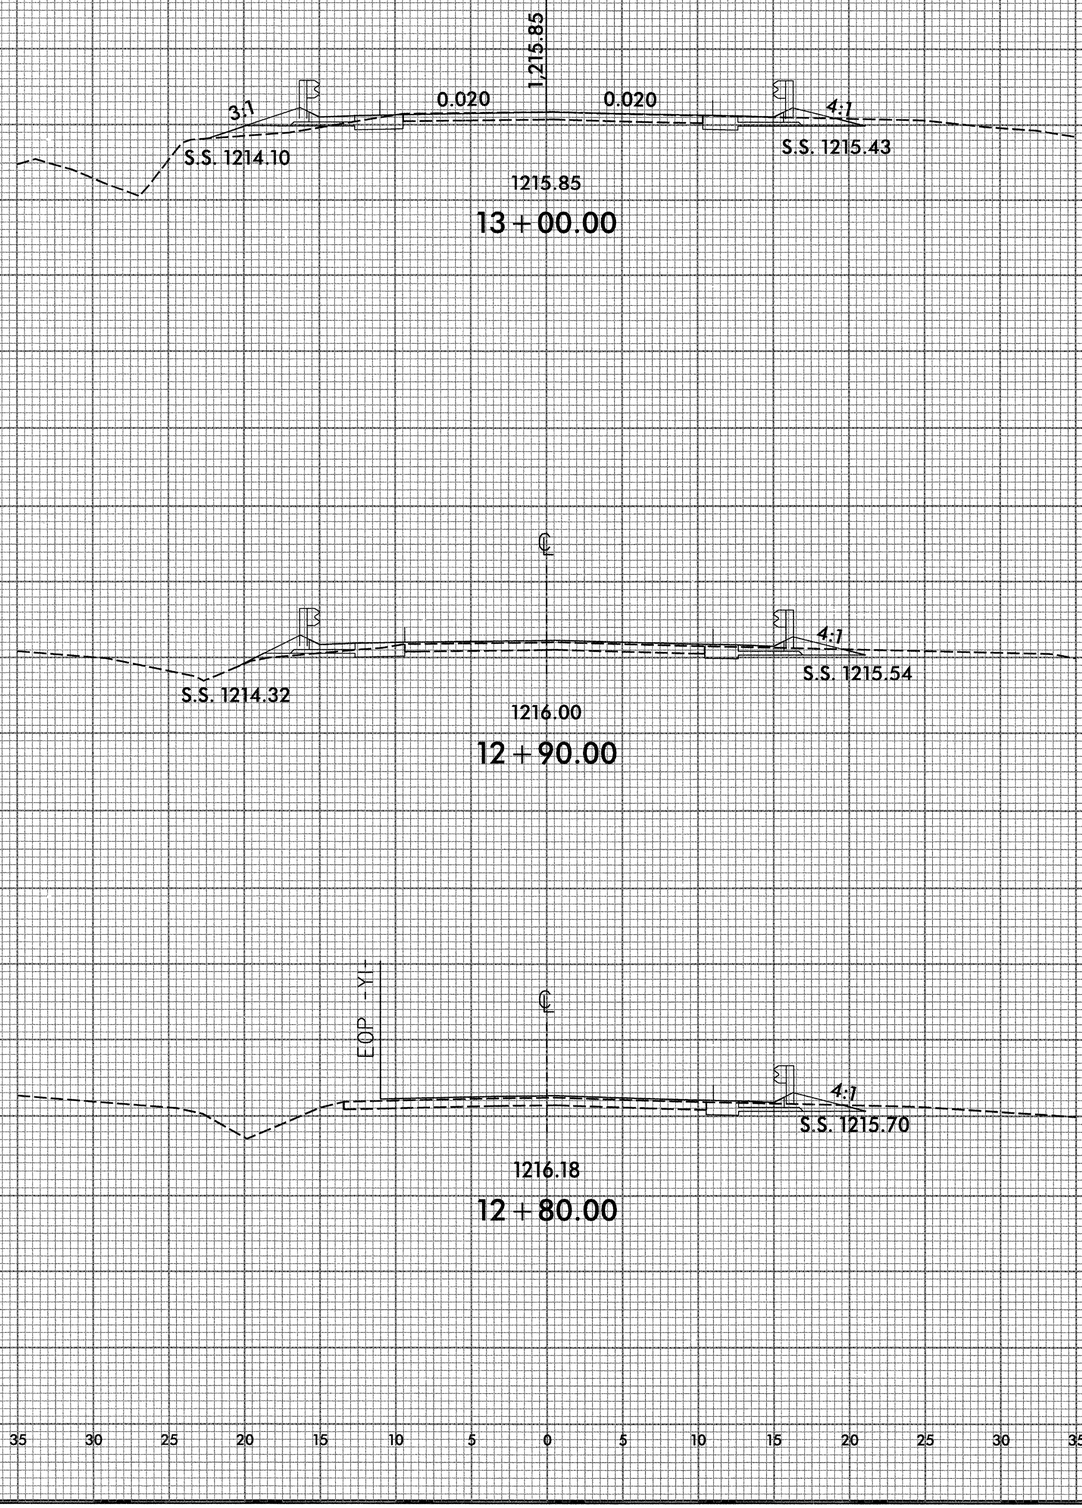

8/23/99
9:50:04 AM
C:\USER Projects\CKE21084 Limited Services Division Offices\Wilkes Site 694\Roadway\XSC\960694_RDY_XPL_002-010_L.dgn
dawkins

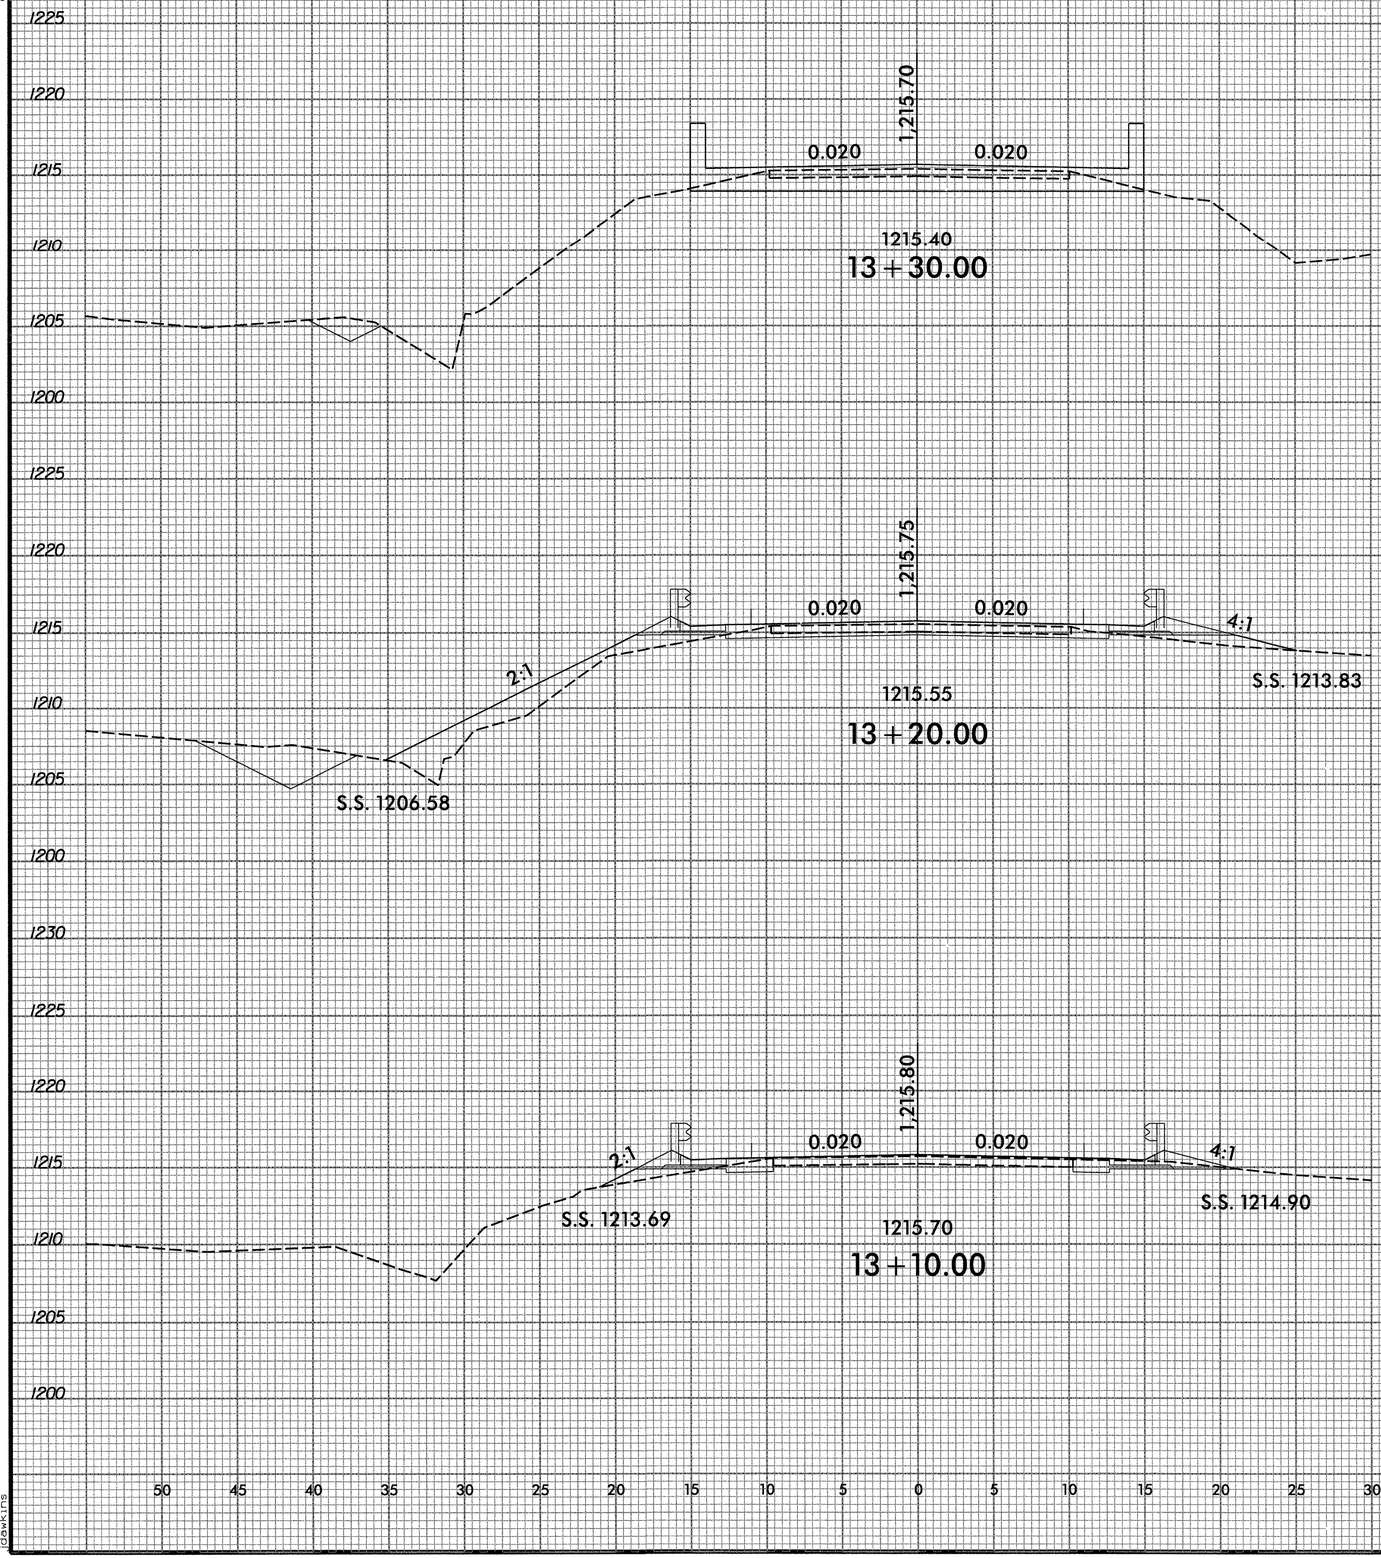

8/23/99
9:50:04 AM
User: DAWKINS
C:\Projects\CKE21004 Limited Services Division Offices\Wilkes Site 694\Roadway\XSC\960694_RDY_XPL_002-010_L.dgn
dawkins

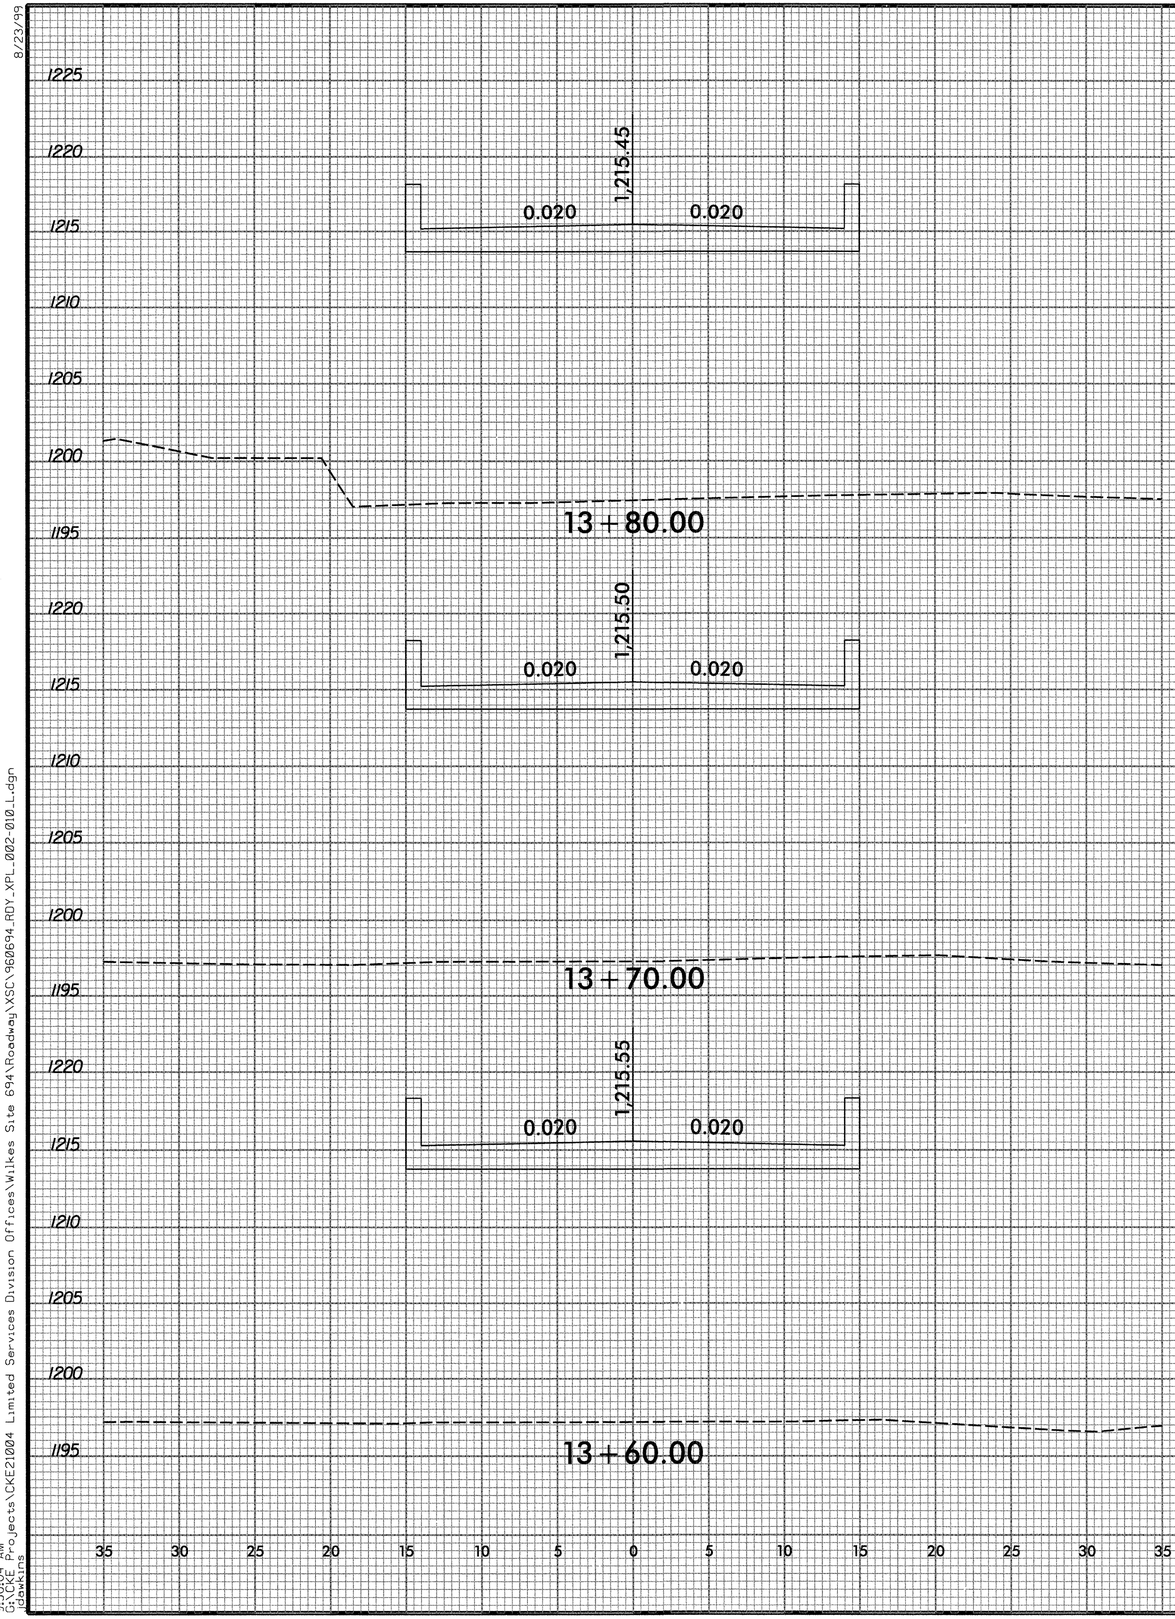

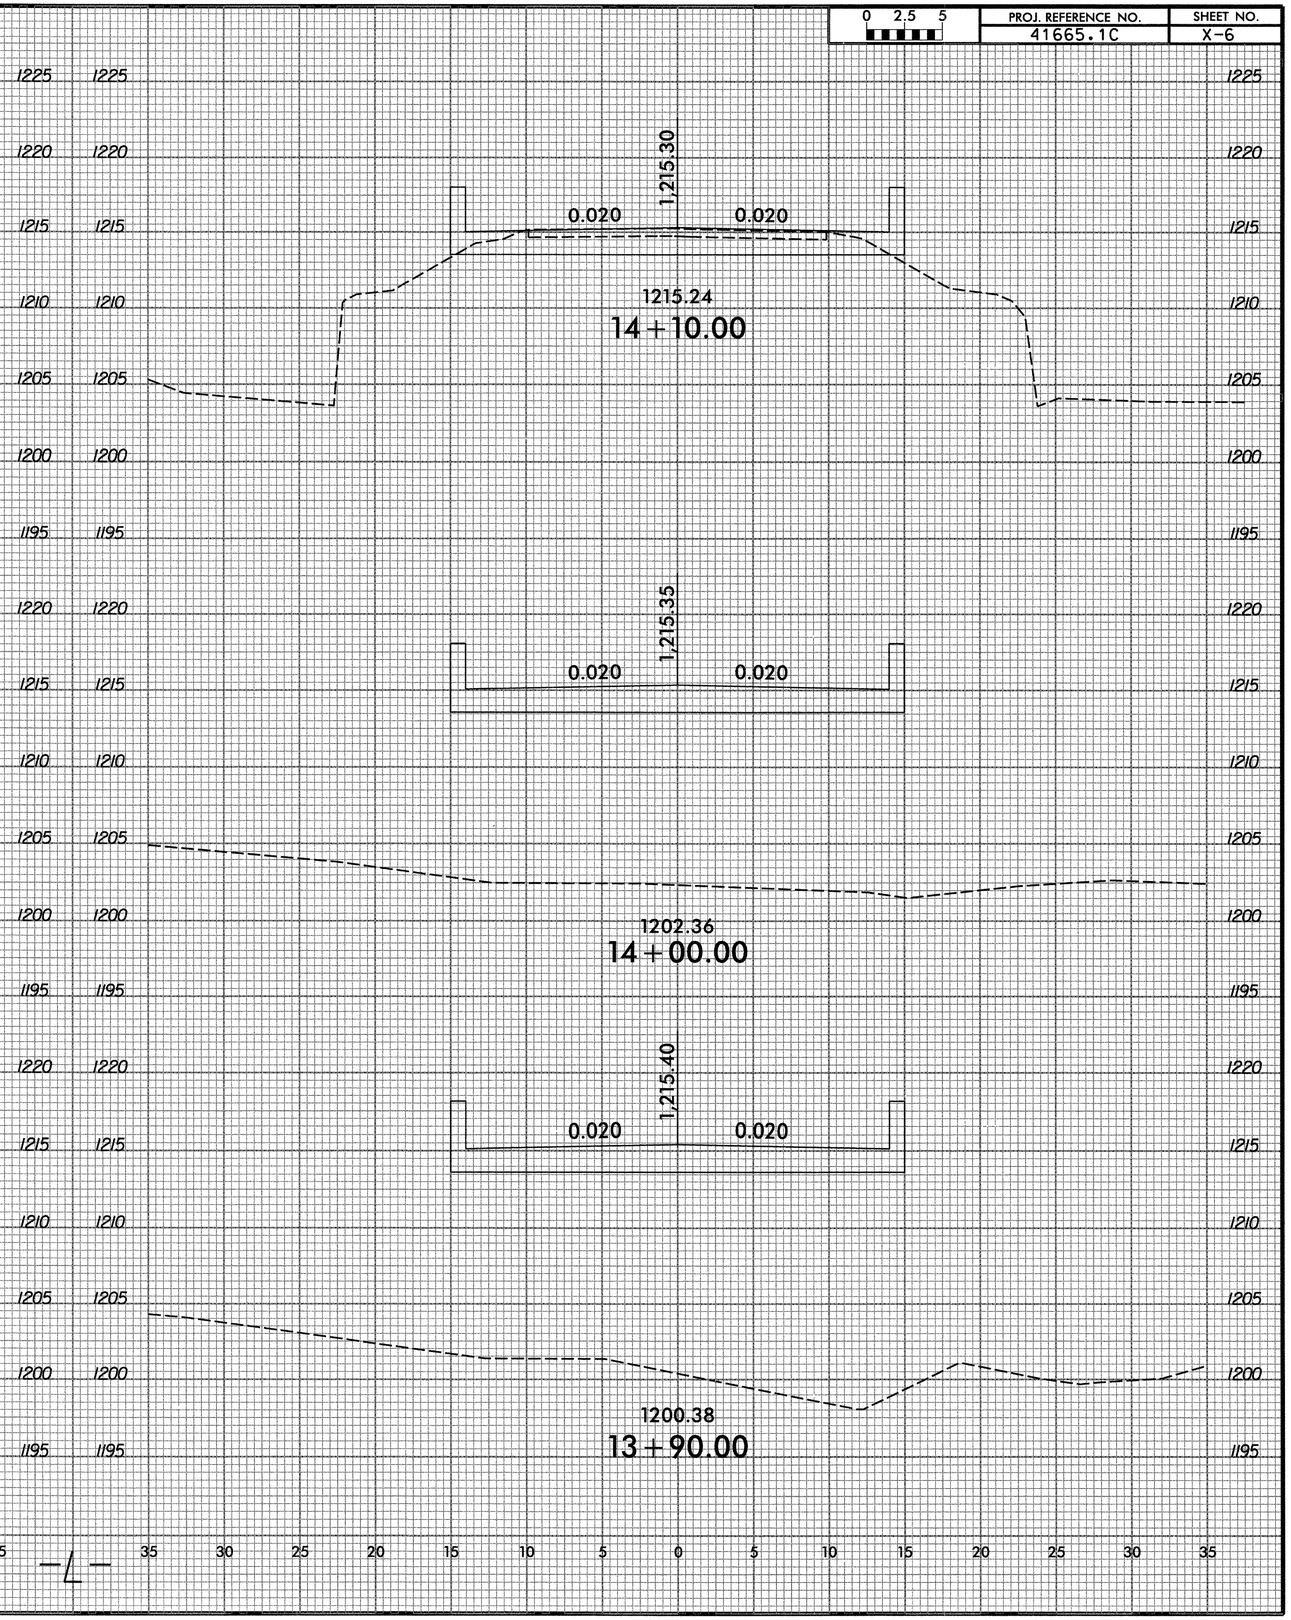

8/23/99
9:50:04 AM
G:\CAE Projects\CKE21004 Limited Services Division Offices\Wilkes Site 694\Roadway\XSC\960694_RDY_XPL_002-010_L.dgn
cdawkins

0 2.5 5	PROJ. REFERENCE NO.	SHEET NO.
	41665.1C	X-7

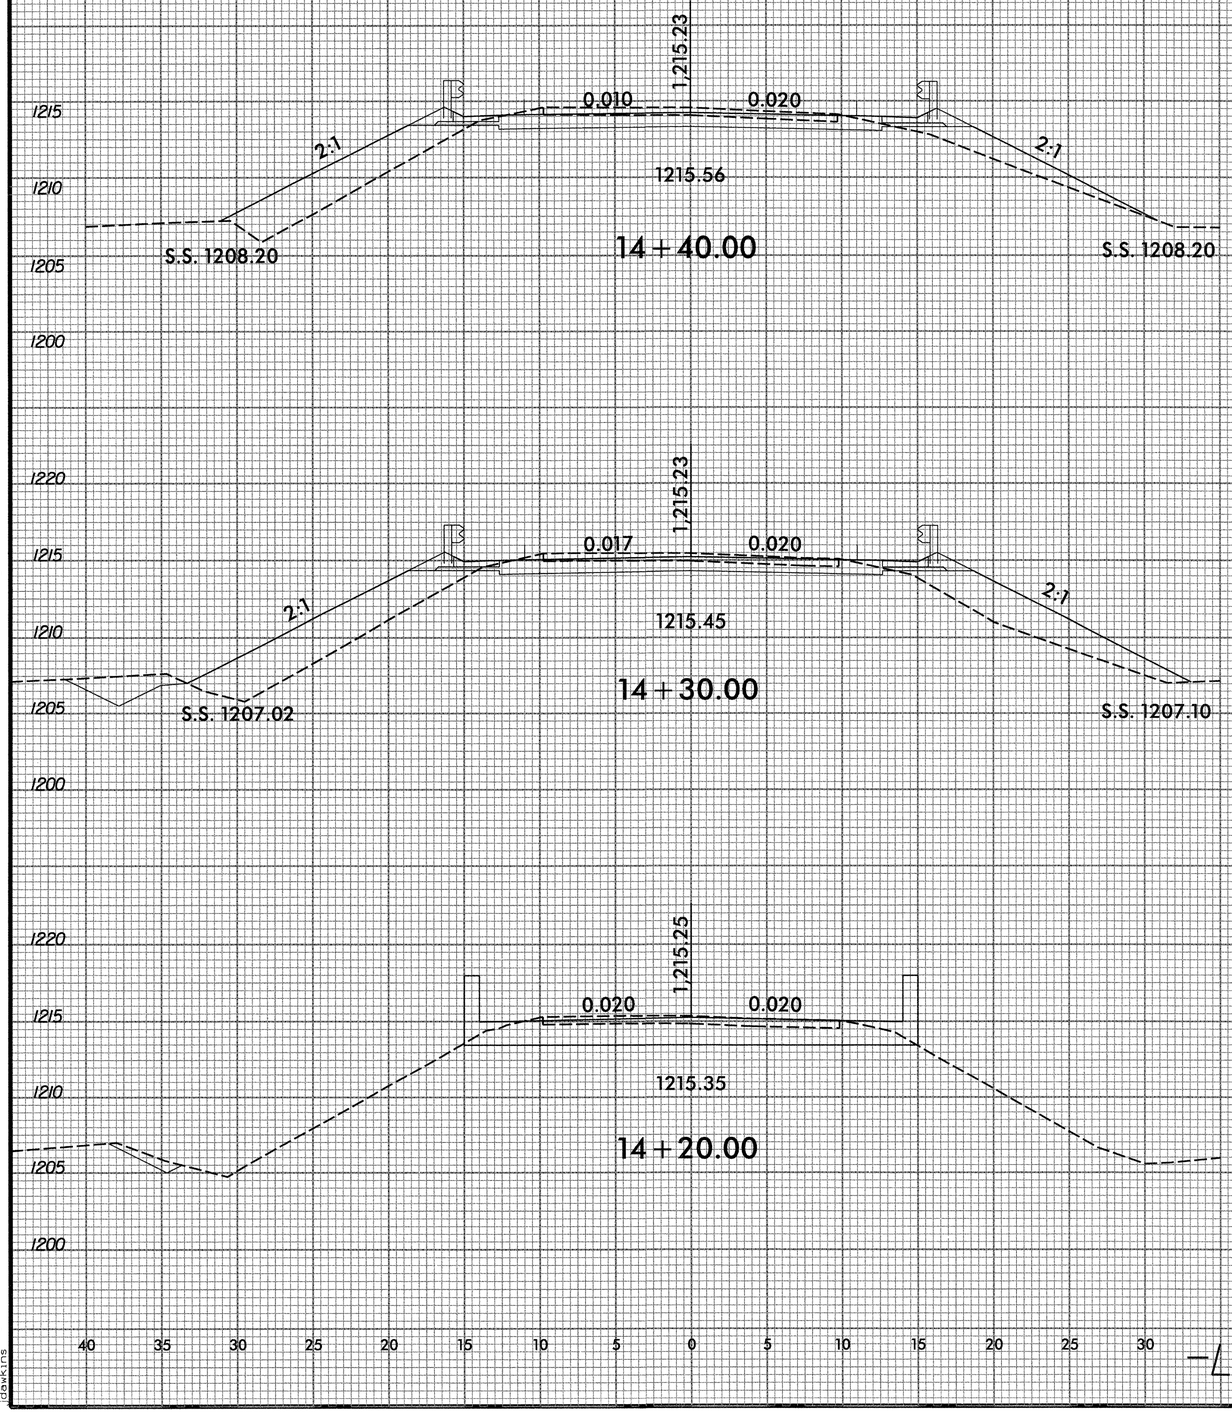

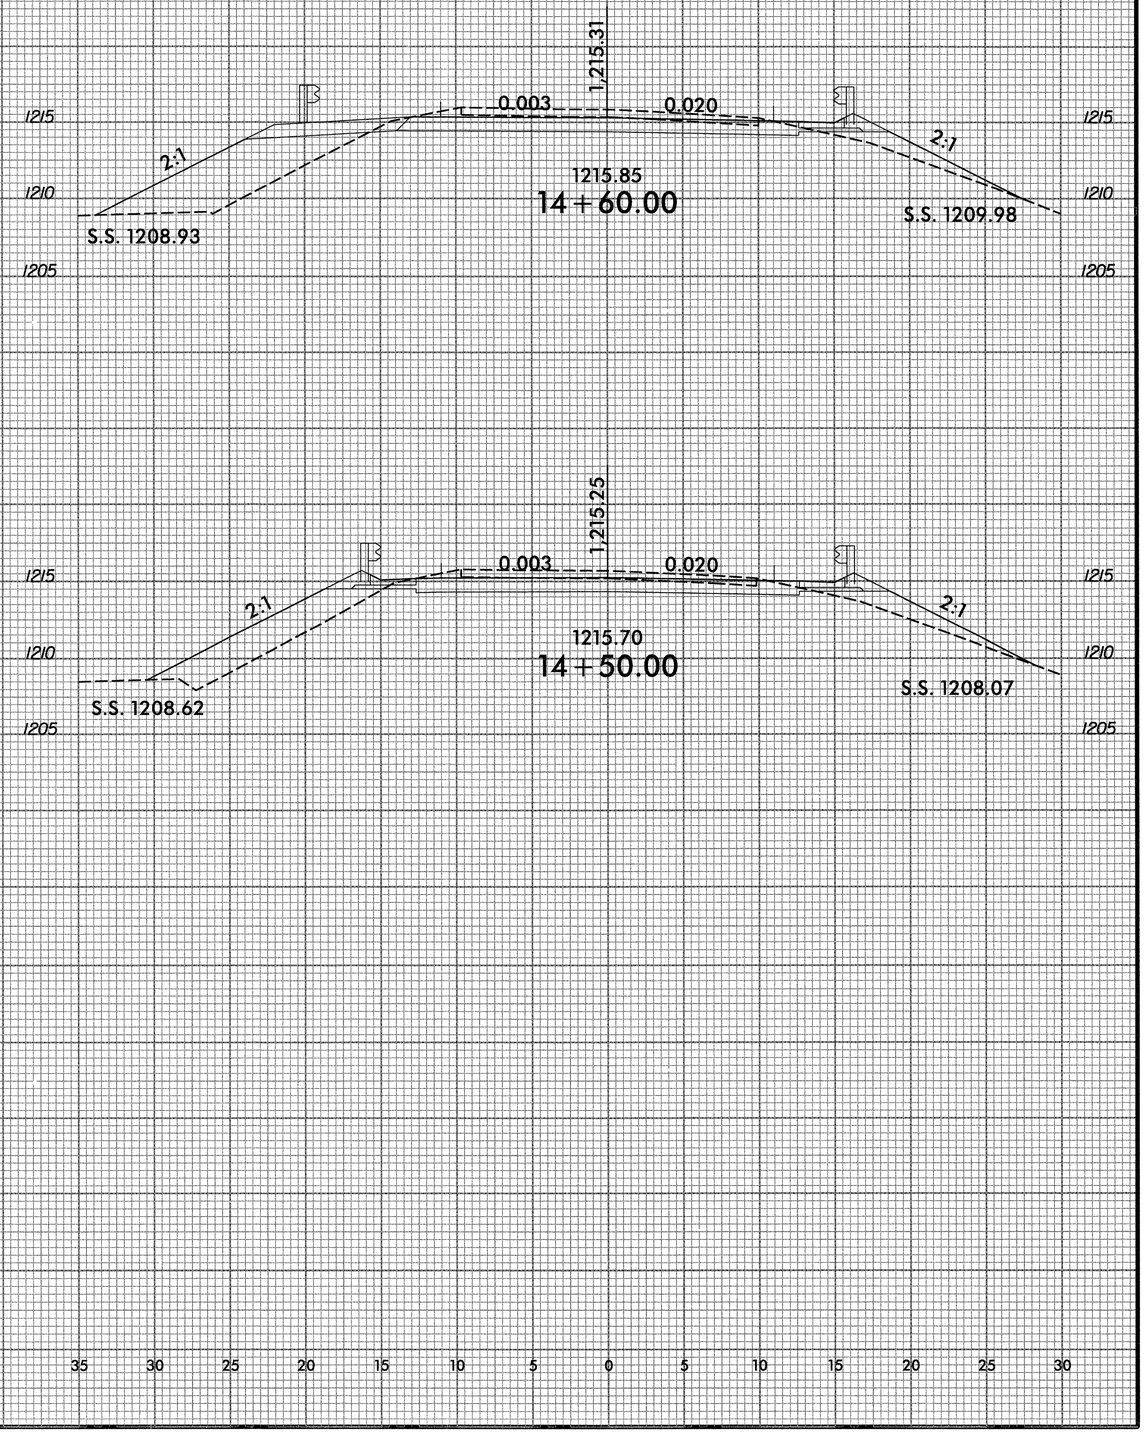

40 35 30 25 20 15 10 5 0 5 10 15 20 25 30 35 30 25 20 15 10 5 0 5 10 15 20 25 30

8/23/99

9:50:05 AM
C:\Projects\CKE21004 Limited Services Division Offices\Wilkes Site 6941\Roadway\XSC\960694_RDY_XPL_002-010_L.dgn
dawkins

0 2.5 5	PROJ. REFERENCE NO.	SHEET NO.
	41665.1C	X-8

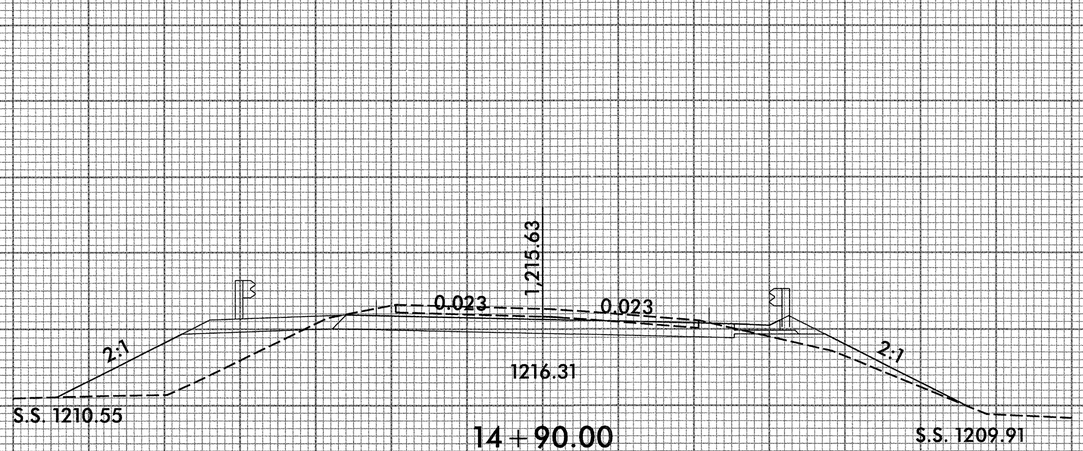

14 + 90.00

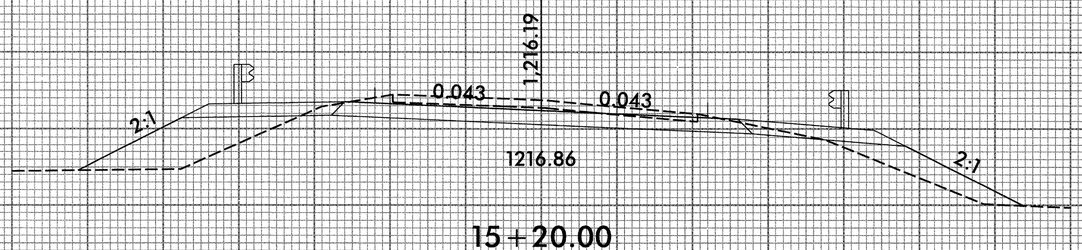

15 + 20.00

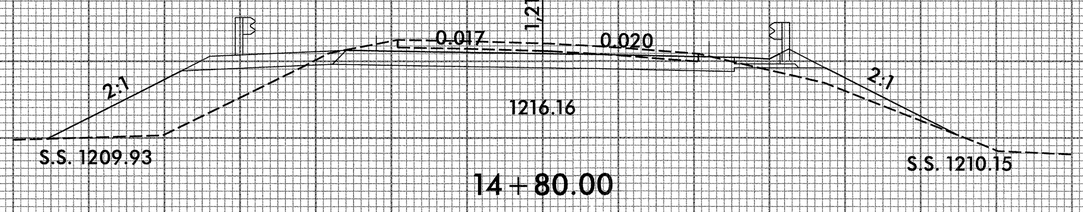

14 + 80.00

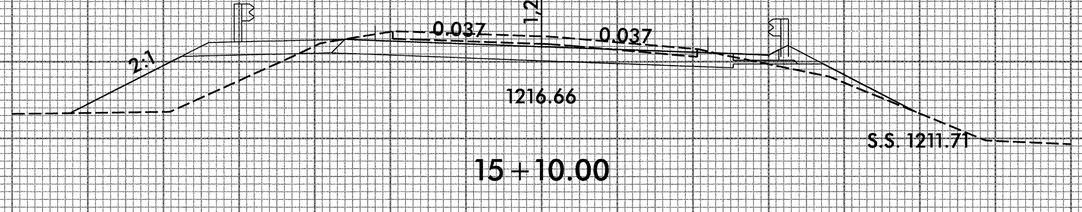

15 + 10.00

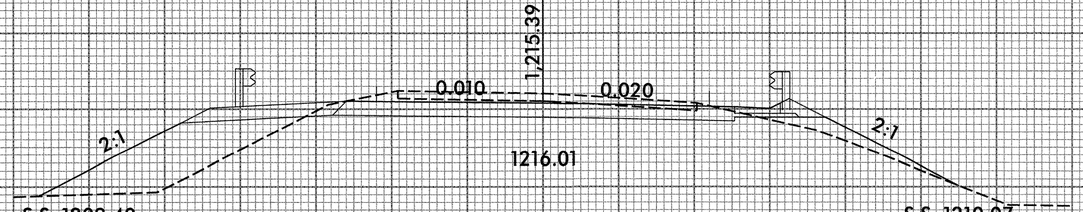

14 + 70.00

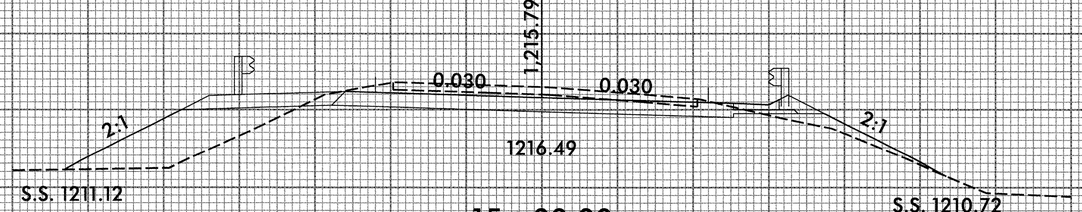

15 + 00.00

35 30 25 20 15 10 5 0 5 10 15 20 25 30 35

—L—

35 30 25 20 15 10 5 0 5 10 15 20 25 30 35

8/23/99

9:50:05 AM
C:\Projects\CKE21004 Limited Services Division Offices\Wilkes Site 694\Roadway\XSCV960694_RDY_XPL_002-010_L.dgn
dawkins

C:\Projects\CKE21004 Limited Services Division Offices\Wilkes Site 694\Roadway\XSCV960694_RDY_XPL_002-010_L.dgn

PROJ. REFERENCE NO.	SHEET NO.
41665.1C	X-9

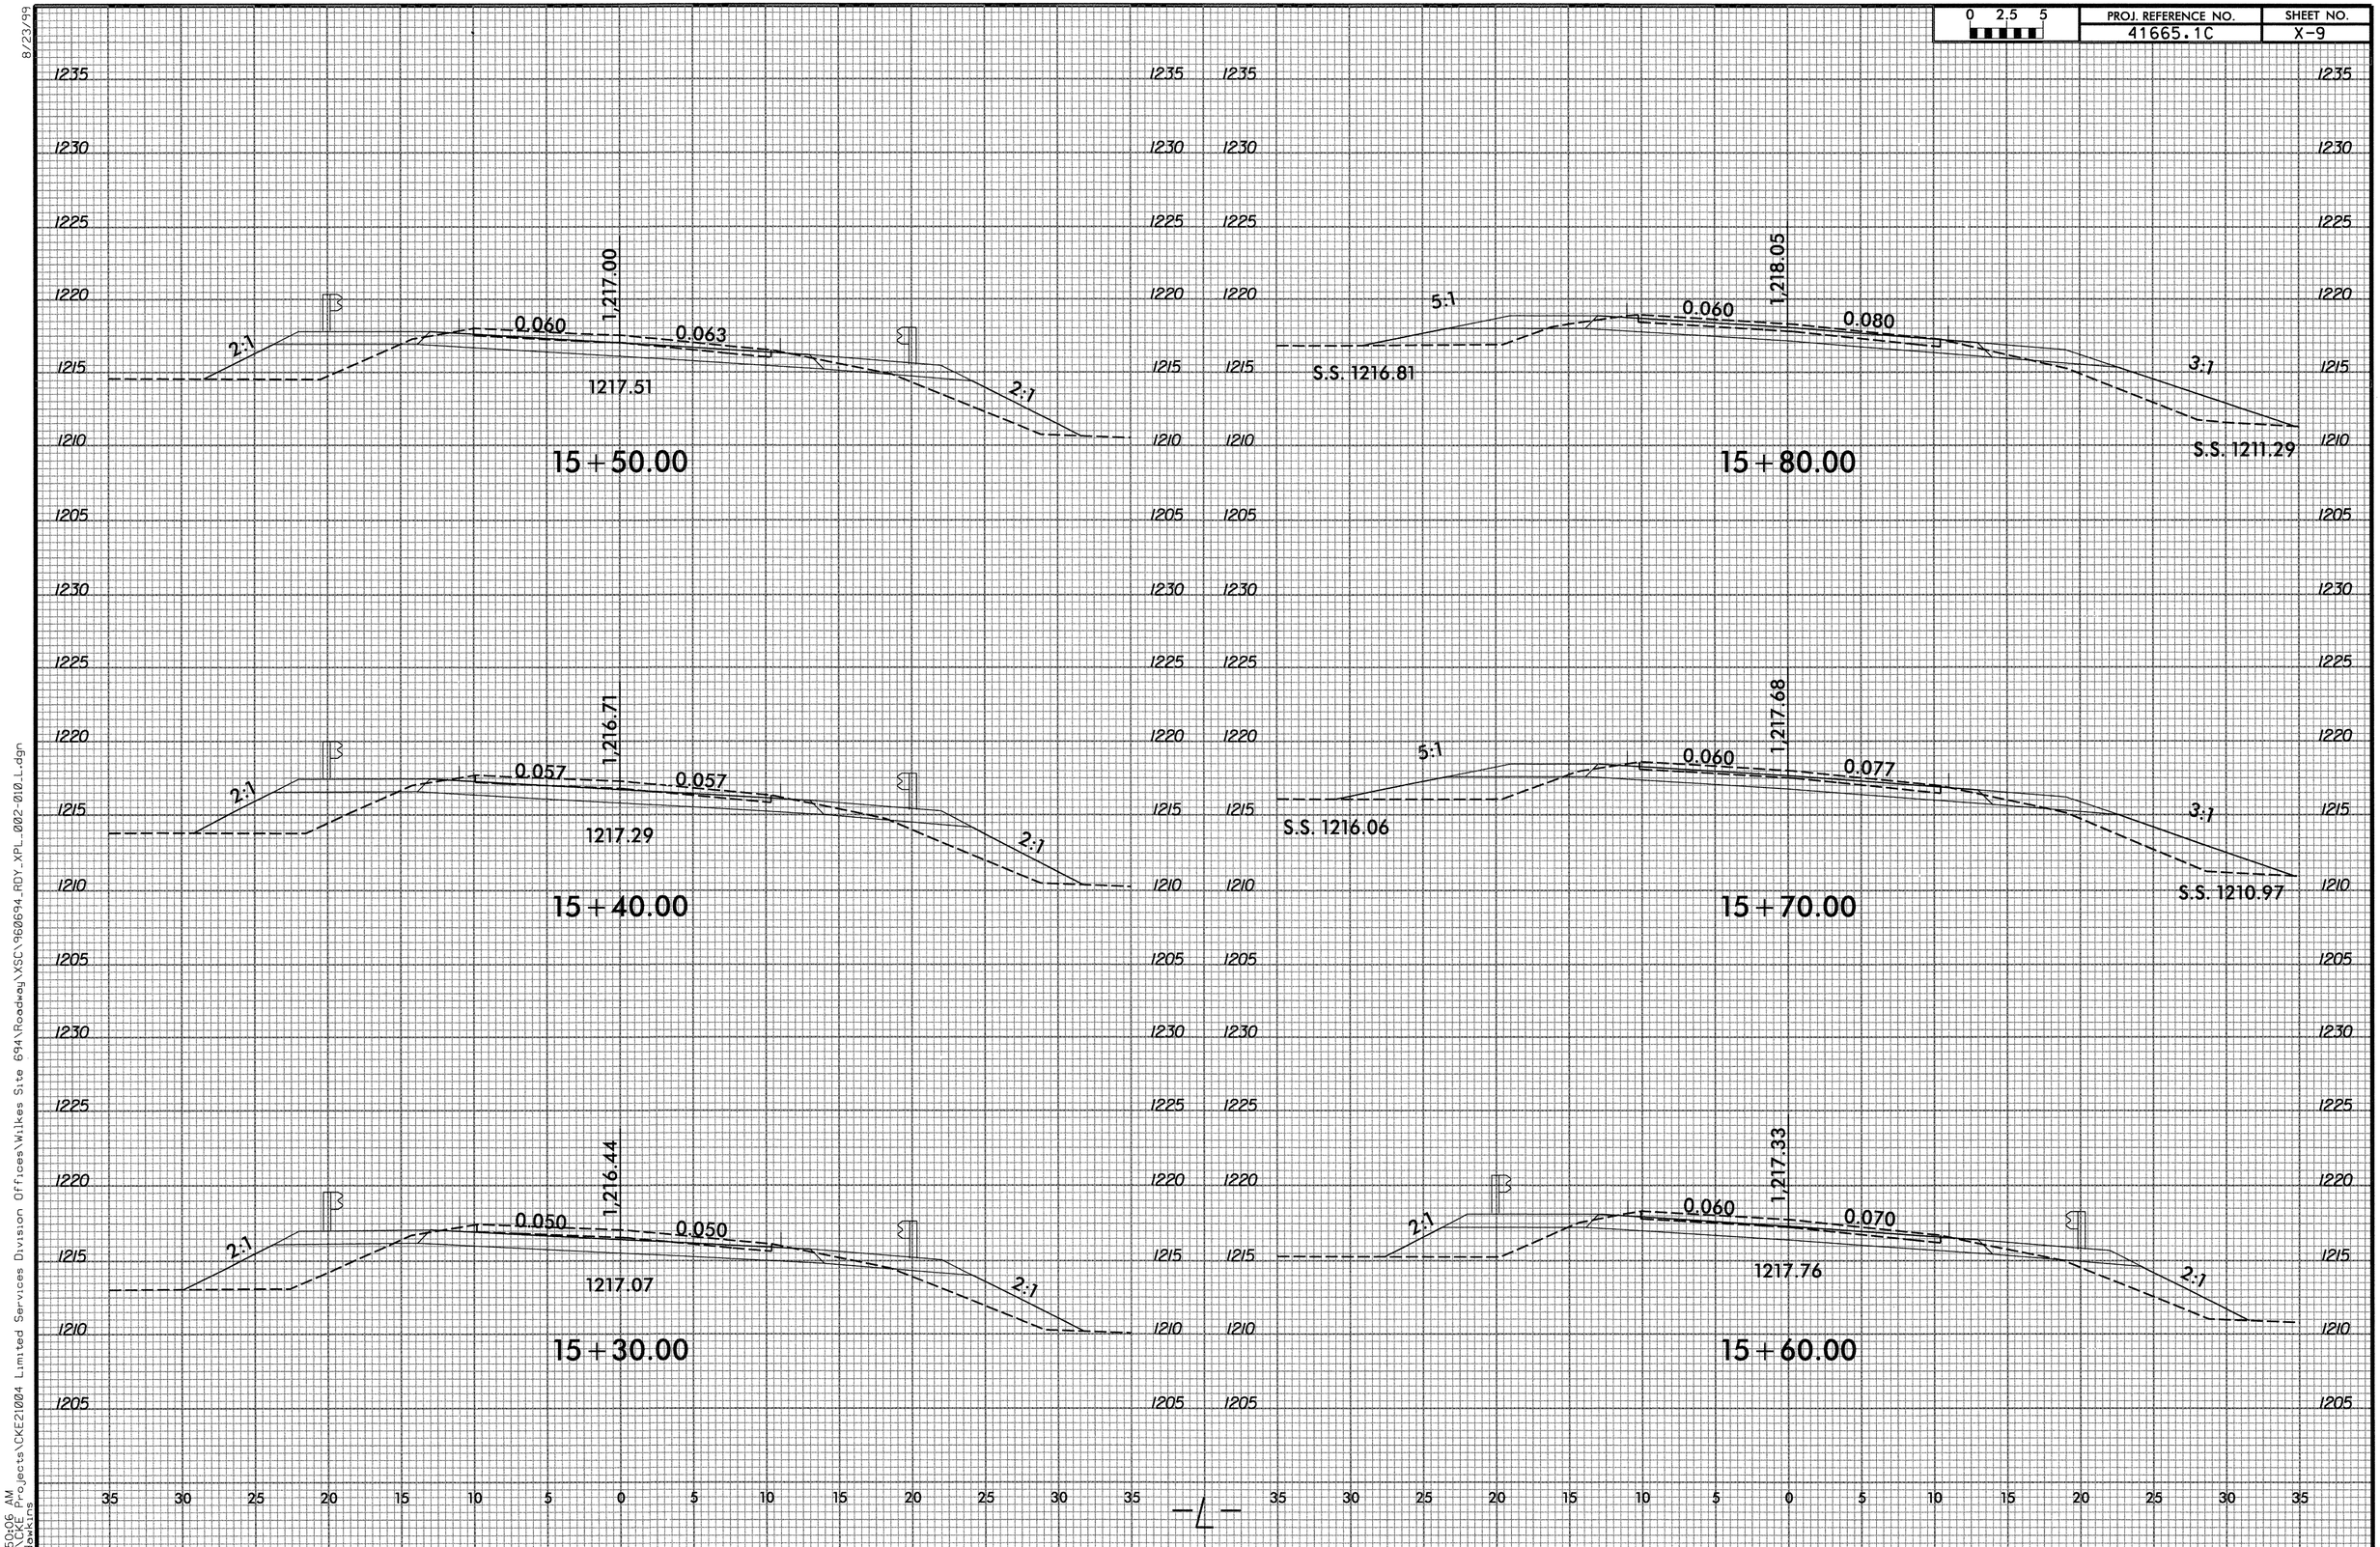

8/23/99

9:50:06 AM
G:\CKE Projects\CKE21004 Limited Services Division Offices\Wilkes Site 694\Roadway\XSC\960694_RDY_XPL_002-010_L.dgn
jdawkins

0 2.5 5	PROJ. REFERENCE NO.	SHEET NO.
	41665.1C	X-10

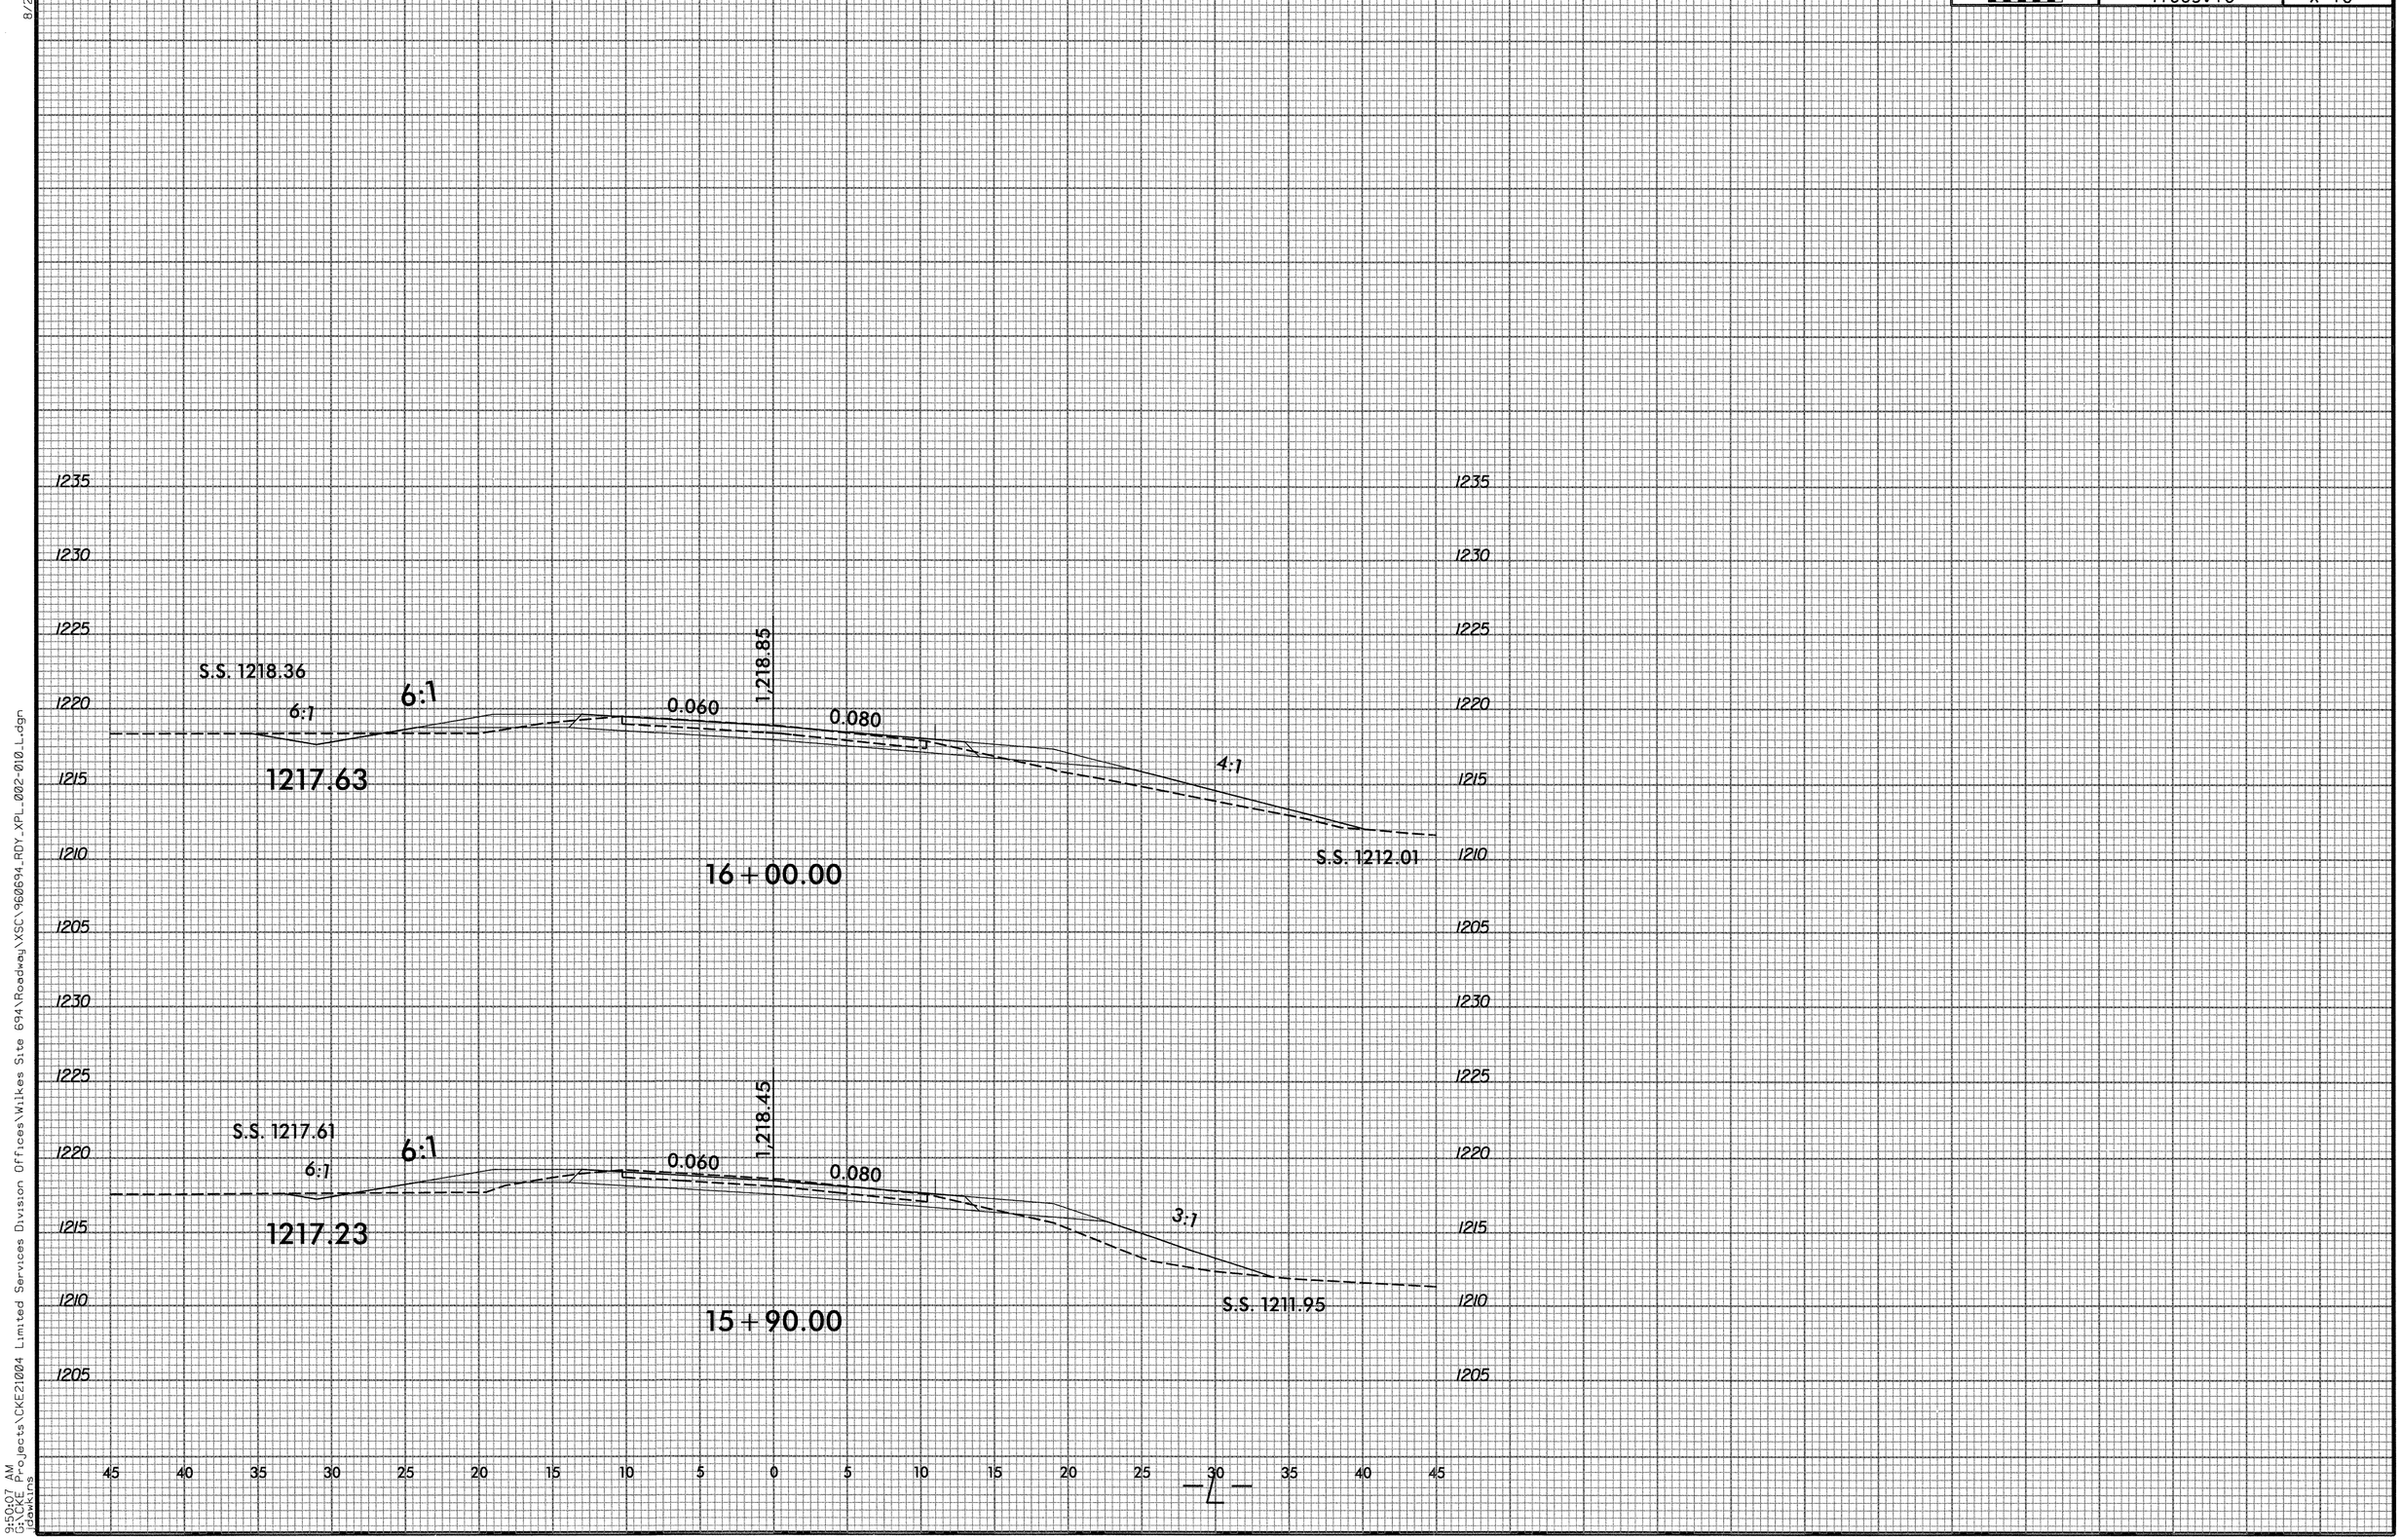

8/23/99

9:50:07 AM
G:\CKE Projects\CKE21004 Limited Services Division Offices\Wilkes Site 694\Roadway\XSC\960694_RDY_XPL_002-010_L.dgn
jdawkins

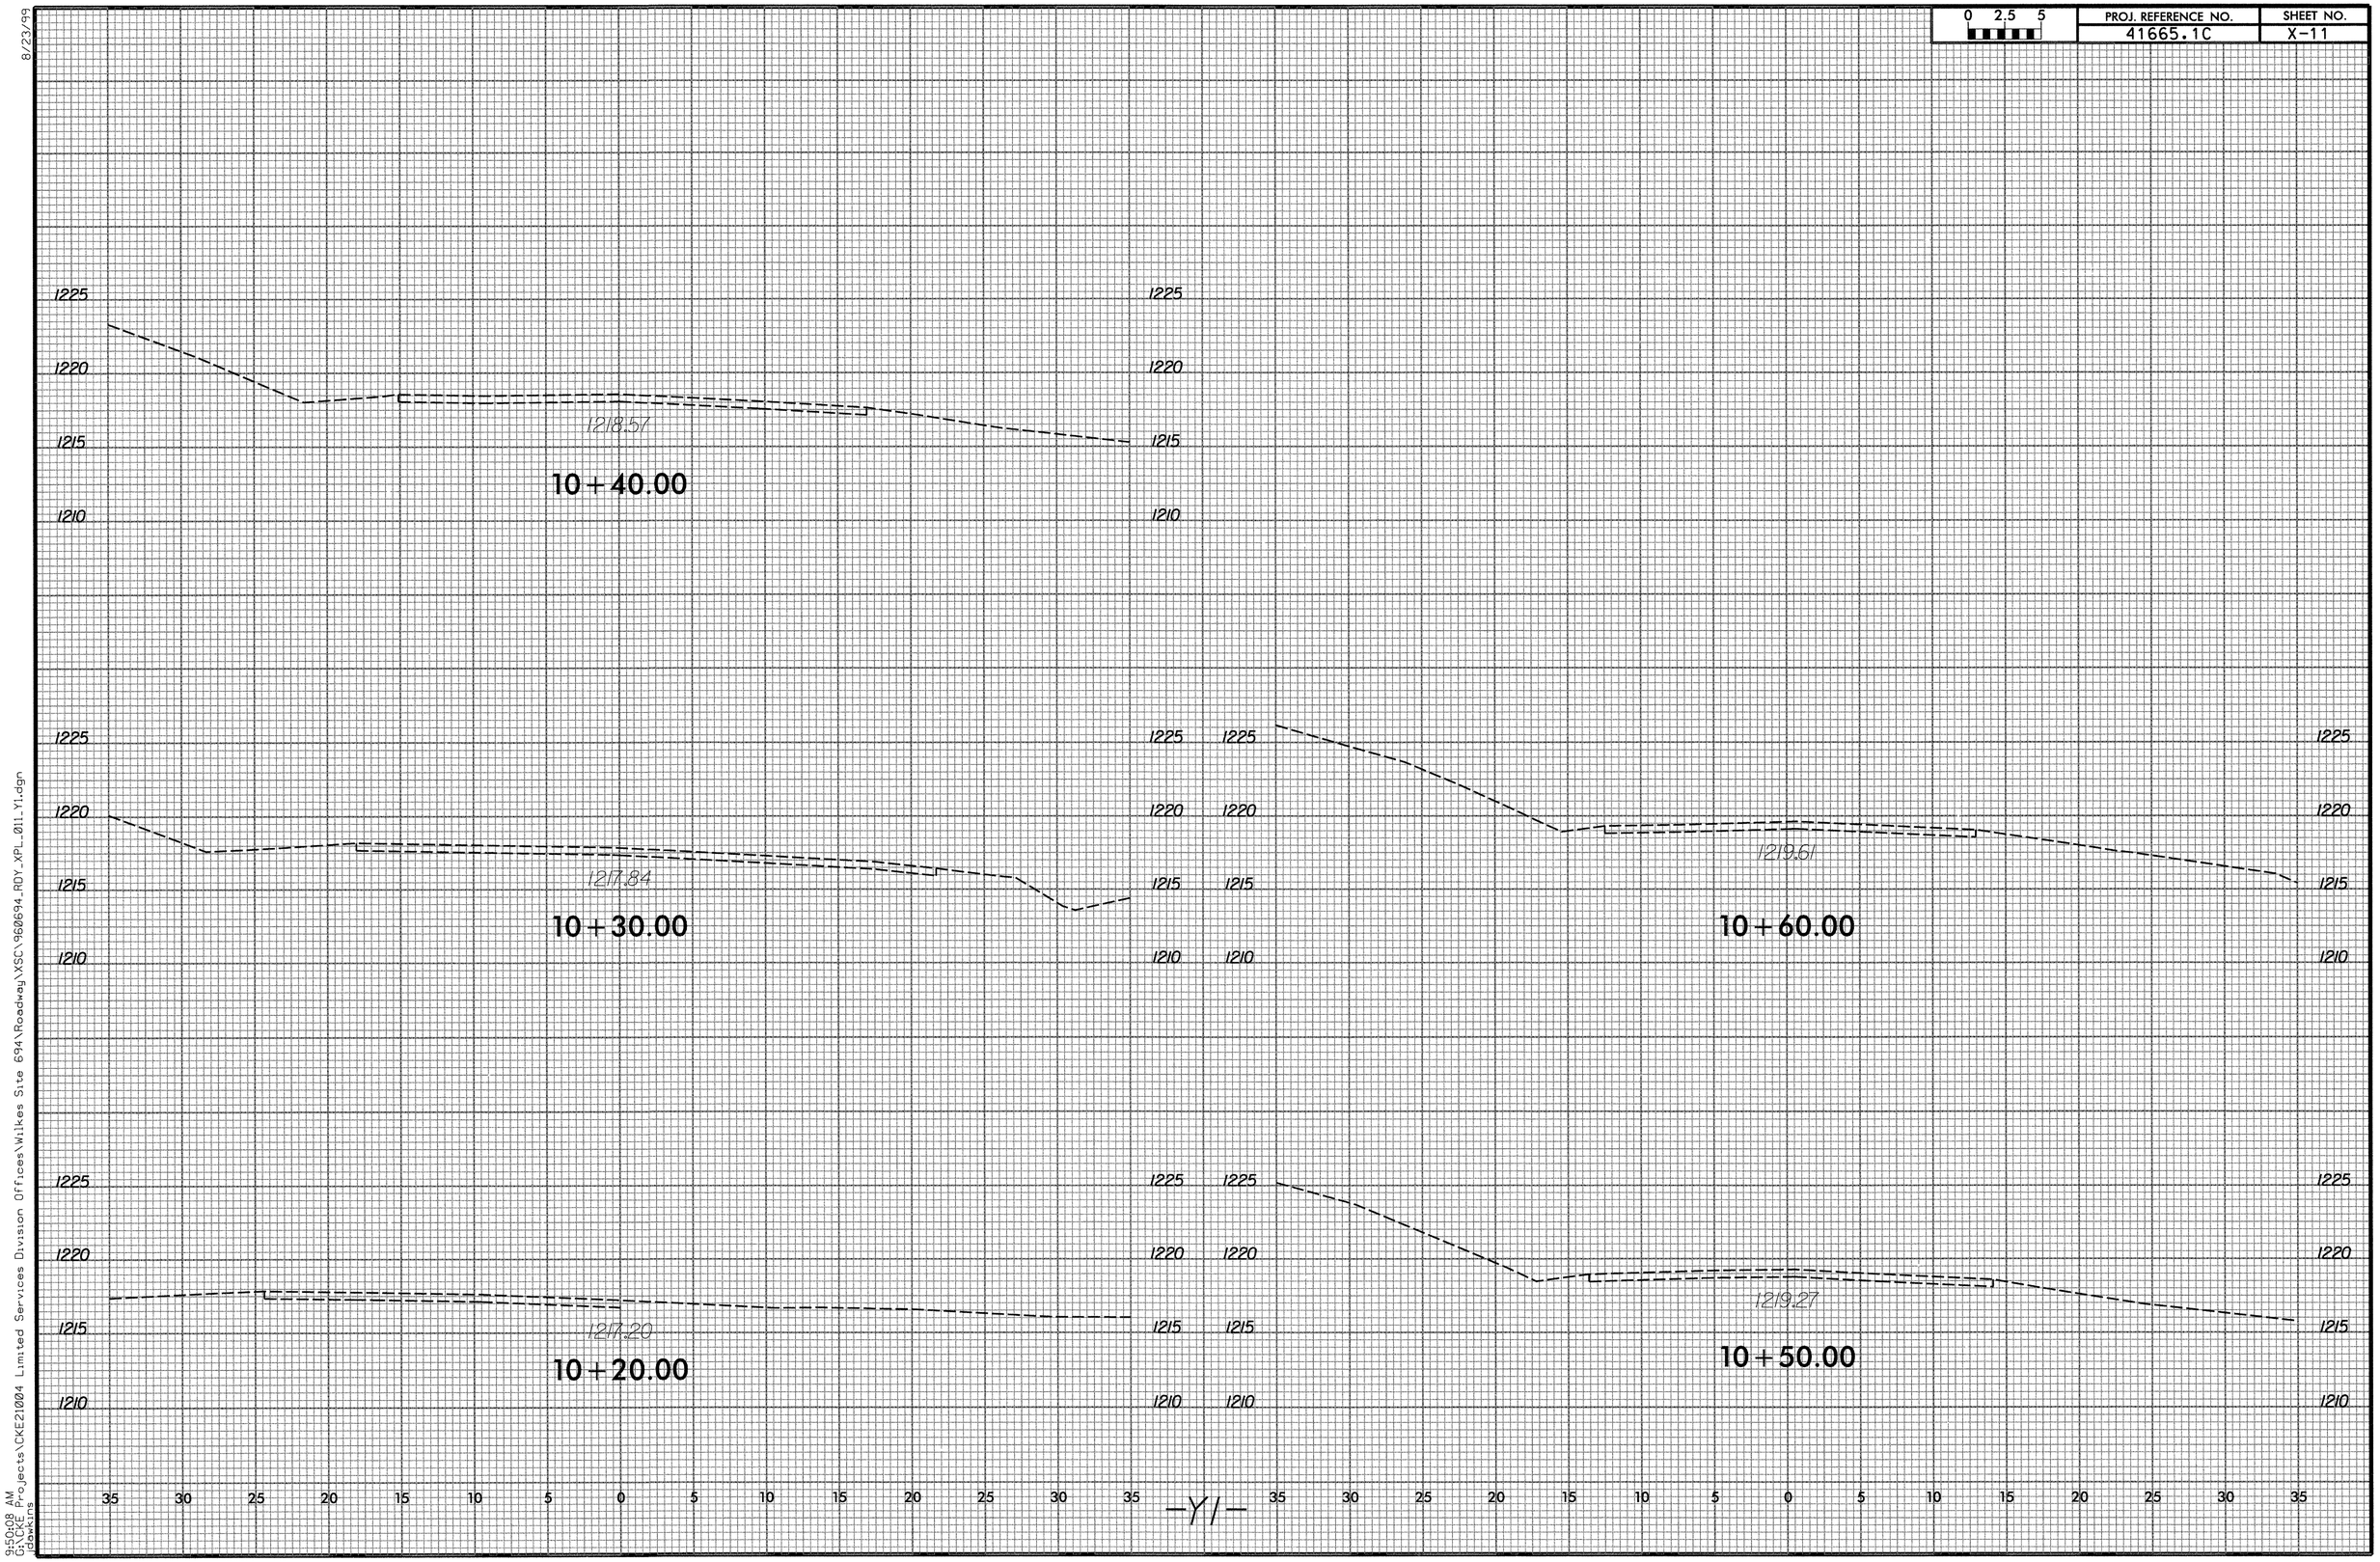

8/23/99
9:50:08 AM
C:\CKE Projects\CKE21004 Limited Services Division Offices\Wilkes Site 694\Roadway\XSC\960694-RDY_XPL_011.Y1.dgn
Default