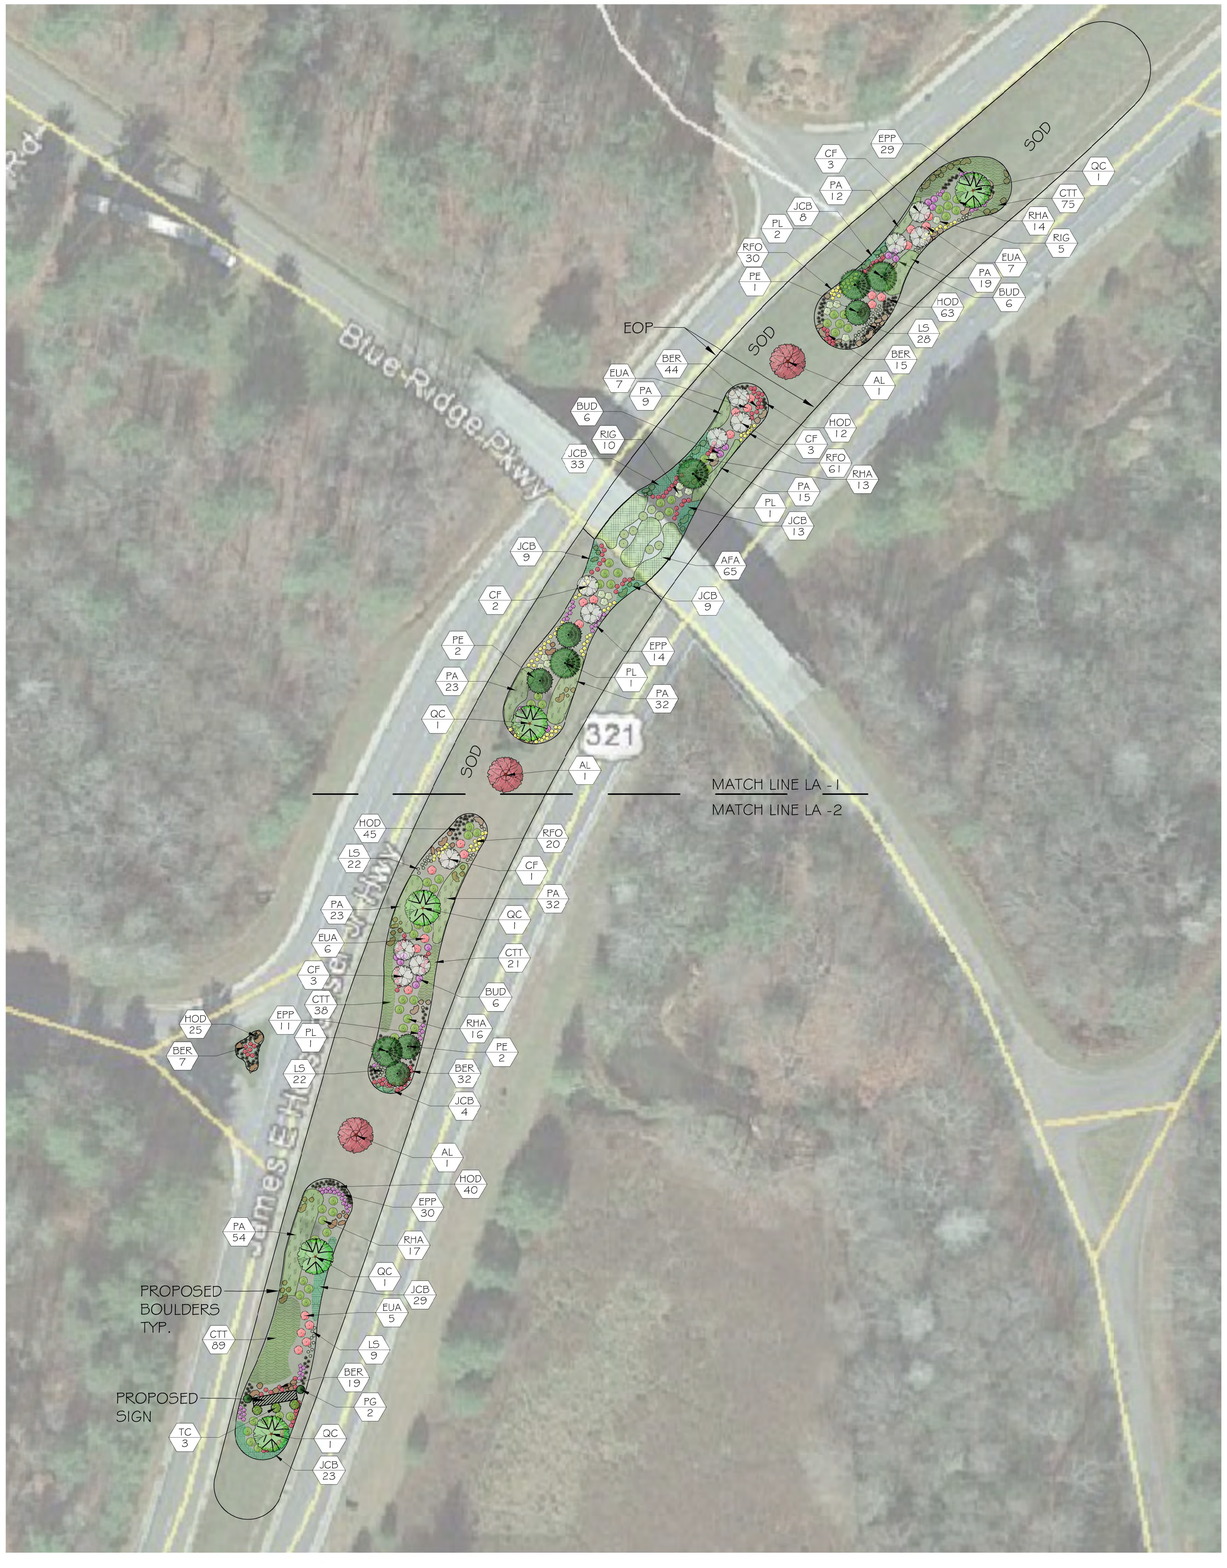

PLANT SCHEDULE BLOWING ROCK MEDIAN

2016-02-24 13:4

TREES	CODE	QTY	BOTANICAL NAME	COMMON NAME	SPECS
	AL	3	Acer saccharum `Legacy`	Legacy Sugar Maple	FG, 16`-18` HT x 8` SPR, 5` C, SP, HO
	CF	12	Cornus kousa	Kousa Dogwood	B&B, 6`-8` HT, MS, SP
	PL	5	Picea abies	Norway Spruce	B&B, 16` OA, F, SP
	PE	5	Picea abies	Norway Spruce	B&B, 8`-10` HT, F, SP
	PG	2	Picea glauca `Conica`	Dwarf Alberta Spruce	B&B, 3`-4` HT x 3` SPR, F
	QC	5	Quercus coccinea	Scarlet Oak	FG, 16`-18` HT x 8` SPR, 5` C, SP, HO
	TC	3	Tsuga canadensis	Canadian Hemlock	B&B, 8`-10` HT, F, SP

SHRUBS	CODE	QTY	BOTANICAL NAME	COMMON NAME	SPECS
	BER	117	Berberis thunbergii `Crimson Pygmy`	Crimson Pygmy Barberry	3G, 24" OA, F
	BUD	18	Buddleja davidii	Purple Butterfly Bush	3G, 24" OA, F
	EPP	84	Echinacea purpurea	Purple Coneflower	1G, 12" OA, F
	EUA	25	Euonymus alatus	Winged Burning Bush	3G, 24" OA, F
	HOD	185	Hemerocallis x `Stella de Oro`	Stella de Oro Daylily	1G, 12" OA, F
	HYQ	8	Hydrangea quercifolia	Oakleaf Hydrangea	7G, 3` OA, SP
	LS	59	Leucanthemum x superbum	Shasta Daisy	1G, 12" OA, F
	RHA	60	Rhododendron arborescens	Native Azalea	3G, 24" OA, F
	RFO	111	Rudbeckia fulgida `Goldstrum`	Goldstrum Black Eyed Susan	1G, 12" OA, F
	RIG	15	Spiraea cantoniensis	Reeve`s Spirea	3G, 24" OA, F,

SHRUB AREAS	CODE	QTY	BOTANICAL NAME	COMMON NAME	SPECS	SPACING
	AFA	65	Athyrium filix-femina `Asplenioides`	Asplenium Lady Fern	1G, 18" OA, F	48" o.c.
	PA	219	Pennisetum alopecuroides `Hameln`	Hameln Dwarf Fountain Grass	1G, 6" HT x 10" SPR, F,	42" o.c.

GROUND COVERS	CODE	QTY	BOTANICAL NAME	COMMON NAME	CONT	SPACING
	CTT	223	Cotoneaster `Tom Thumb`	Tom Thumb Cotoneaster	1G, 12" OA, F,	36" o.c.
	JCB	128	Juniperus conferta `Blue Pacific`	Blue Pacific Juniper	1G, 10" OA, Full pot,	36" o.c.

BOULDERS	QTY	SPECS
	120	Sizes vary (4x3, 3x3, 2x3)

SOD	QTY	SPECS
	+/-25,000 sf	(See Landscape Notes)

LANDSCAPE NOTES:

- ALL LANDSCAPE MATERIAL TO BE INSTALLED PER NCDOT STANDARD SPECIFICATIONS SECTION 1060.
- ALL MULCH TO BE NATIVE HARDWOOD, FREE OF WEEDS AND PESTS.
- SOD SHALL CONSIST OF A LIVE, DENSE, WELL-ROOTED GROWTH OF PERMANENT GRASSES (NCDOT APPROVED TALL FESCUE VARIETY), FREE FROM JOHNSON GRASS, NUTGRASS, SANDBUR, WILD GARLIC, WILD ONION, CROTALARIA, WITCHWEED AND AN EXCESSIVE AMOUNT OF RESTRICTED NOXIOUS WEEDS AS DEFINED BY THE NORTH CAROLINA BOARD OF AGRICULTURE AT THE TIME OF CUTTING THE SOD.

lucido & associates

701 E Ocean Blvc., Stuar, Florida 34994 (772) 220-2100, Fax (772) 223-0220
100 Avenue A Suite 2A, Fort Pierce, Florida 34950 (772) 467-1301, Fax (772) 467-1303
827 North Thornton Avenue, Orlando, Florida 32803 (407) 898-9521, Fax (407) 898-9768

Key / Location:

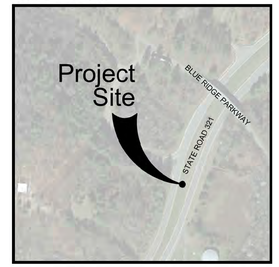

Project Team:

US 321 BLOWING ROCK MEDIAN LANDSCAPE

LANDSCAPE PLAN

Blowing Rock, North Carolina

Date	By	Description
12.16.15	PG	
01.05.16	BW	
01.13.16	PG	
02.02.16	PG	
02.24.16	PG	

NORTH

SCALE: 1" = 40'

0 20' 40' 80'

REG. # 1018
Thomas P. Lucido

Designer	PG	Sheet
Manager	TL	CV
Project Number	14-910	
Municipal Number	---	
Computer File	MEDIAN LS 2.02.16.dwg	

© Copyright Lucido & Associates. These documents and their contents are the property of Lucido & Associates. Any reproductions, revisions, modifications or use of these documents without the express written consent of Lucido & Associates is prohibited by law.

lucido & associates

701 E Ocean Blvc., Stuar, Florida 34994 (772) 220-2100, Fax (772) 223-0220
100 Avenue A Suite 2A, Fort Pierce, Florida 34950 (772) 467-1301, Fax (772) 467-1303
827 North Thornton Avenue, Orlando, Florida 32803 (407) 898-9521, Fax (407) 898-9768

Key / Location:

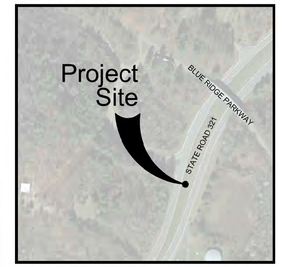

Project Team:

US 321 BLOWING ROCK MEDIAN LANDSCAPE

LANDSCAPE PLAN

Blowing Rock, North Carolina

Date	By	Description
12.16.15	PG	
01.05.16	BW	
01.13.16	PG	
02.24.16	PG	

NORTH

SCALE: 1" = 20'

0 10' 20' 40'

REG. # 1018
Thomas P. Lucido

Designer	PG	Sheet
Manager	TL	LA-1
Project Number	14-910	
Municipal Number	---	
Computer File	MEDIAN LS 2.02.16.dwg	

Copyright Lucido & Associates. These documents and their contents are the property of Lucido & Associates. Any reproductions, revisions, modifications or use of these documents without the express written consent of Lucido & Associates is prohibited by law.

lucido & associates

701 E Ocean Blvc., Stuar, Florida 34994 (772) 220-2100, Fax (772) 223-0220
100 Avenue A Suite 2A, Fort Pierce, Florida 34950 (772) 467-1301, Fax (772) 467-1303
827 North Thornton Avenue, Orlando, Florida 32803 (407) 898-9521, Fax (407) 898-9768

Key / Location:

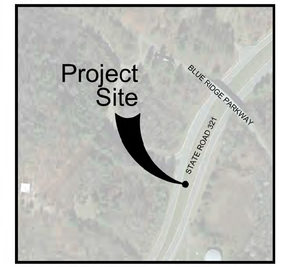

Project Team:

US 321 BLOWING ROCK MEDIAN LANDSCAPE

LANDSCAPE PLAN

Blowing Rock, North Carolina

Date	By	Description
12.16.15	PG	
01.05.16	BW	
01.13.16	PG	
02.24.16	PG	

NORTH

SCALE: 1" = 20'

0 10' 20' 40'

REG. # 1018
Thomas P. Lucido

Designer	PG	Sheet
Manager	TL	LA-2
Project Number	14-910	
Municipal Number	---	
Computer File	MEDIAN LS 2.02.16.dwg	

Copyright Lucido & Associates. These documents and their contents are the property of Lucido & Associates. Any reproductions, revisions, modifications or use of these documents without the express written consent of Lucido & Associates is prohibited by law.