NOTE:

FOR BRIDGE JOINT DEMOLITION, SEE "JOINT DETAILS" SHEET.

FOR SECTIONS A-A AND B-B, SEE "JOINT DETAILS" SHEET.

REPAIR LOCATIONS AND ESTIMATED QUANTITIES ARE GIVEN WITH THE BEST INFORMATION AVAILABLE. IF ADDITIONAL REPAIRS NOT SHOWN ON THE DRAWINGS ARE DEEMED NECESSARY BY THE ENGINEER, THE ENGINEER WILL NOTE ON THE DRAWINGS THE APPROXIMATE LOCATIONS AND DESCRIPTION OF THE REPAIRS AND ADJUST THE ACTUAL QUANTITIES ENTERED INTO THE TOTAL BILL OF MATERIAL.

BRIDGE JOINT DEMOLITION

CONCRETE DECK REPAIR FOR EPOXY OVERLAY

EPOXY OVERLAY

#1 TEST LOCATION

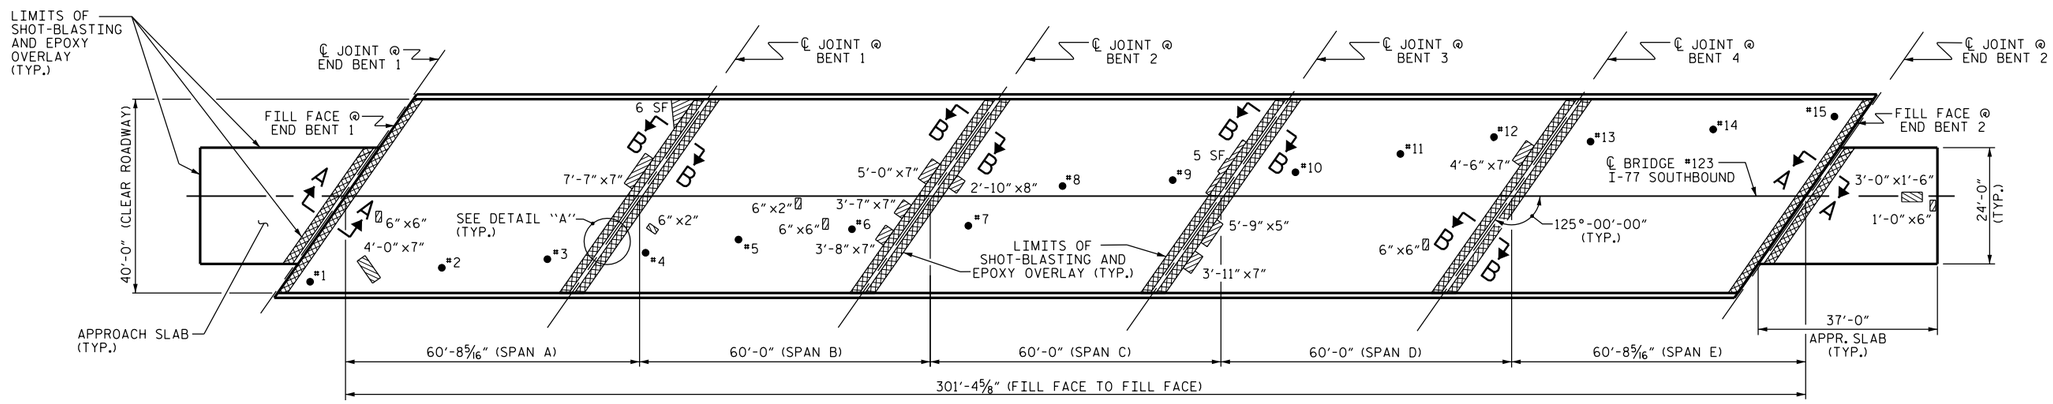

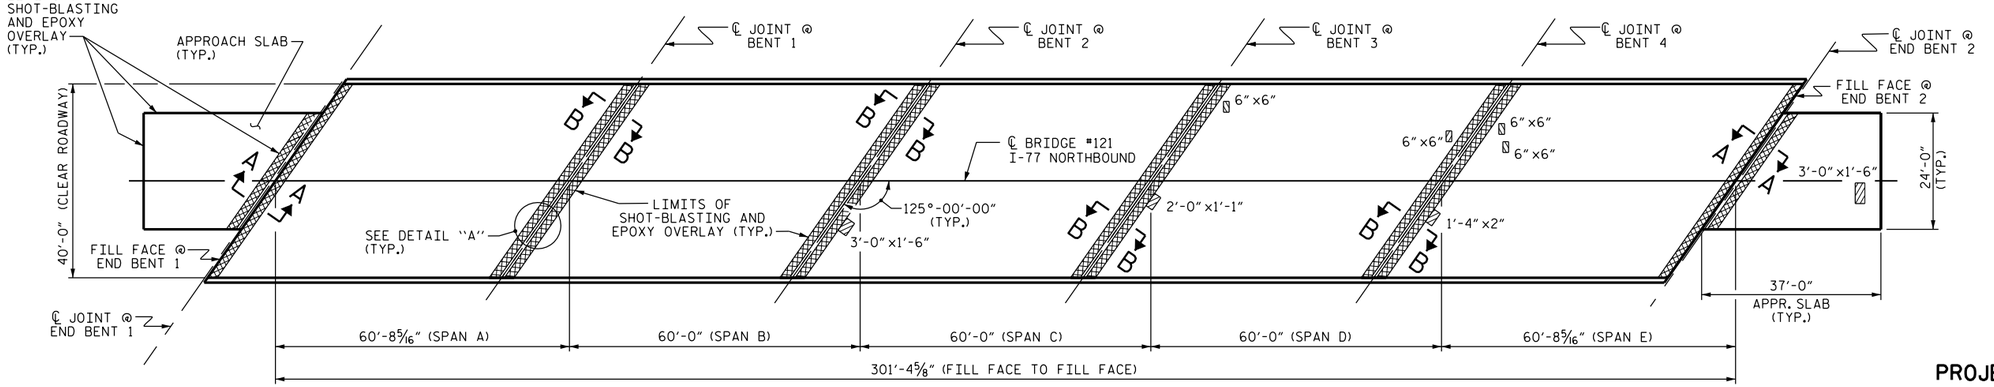

PLAN

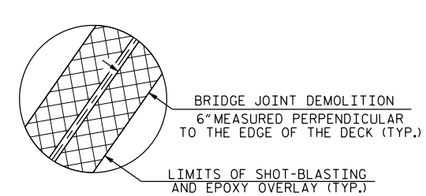

DETAIL "A"

PROJECT NO. I-5802

SURRY COUNTY

BRIDGE No. 121 & 123

DocuSigned by:
John A. Yannaccone
7BC3[illegible]

NORTH CAROLINA PROFESSIONAL SEAL 32492 ENGINEER JOHN A. YANNACCONE

7/13/2016

STATE OF NORTH CAROLINA
DEPARTMENT OF TRANSPORTATION
RALEIGH

SURFACE PREPARATION AND EPOXY OVERLAY

REVISIONS						SHEET NO.
NO.	BY:	DATE:	NO.	BY:	DATE:	S-4
1			3			TOTAL SHEETS
2			4			5

DOCUMENT NOT CONSIDERED FINAL UNLESS ALL SIGNATURES COMPLETED

DRAWN BY : S. WANCE DATE : 5/16

CHECKED BY : J. A. YANNACCONE DATE : 5/16

13-JUL-2016 13:46
R:\Structures\FinalDrawings\I5802_SD_121_and_123_SP.dgn
jayannaccone