NOTE:

SEE TRAFFIC MANAGEMENT PLANS FOR LANE WIDTHS, SEQUENCING, AND OTHER TRAFFIC CONTROL MEASURES FOR STAGING OF SURFACE PREPARATION AND EPOXY OVERLAY SYSTEM.

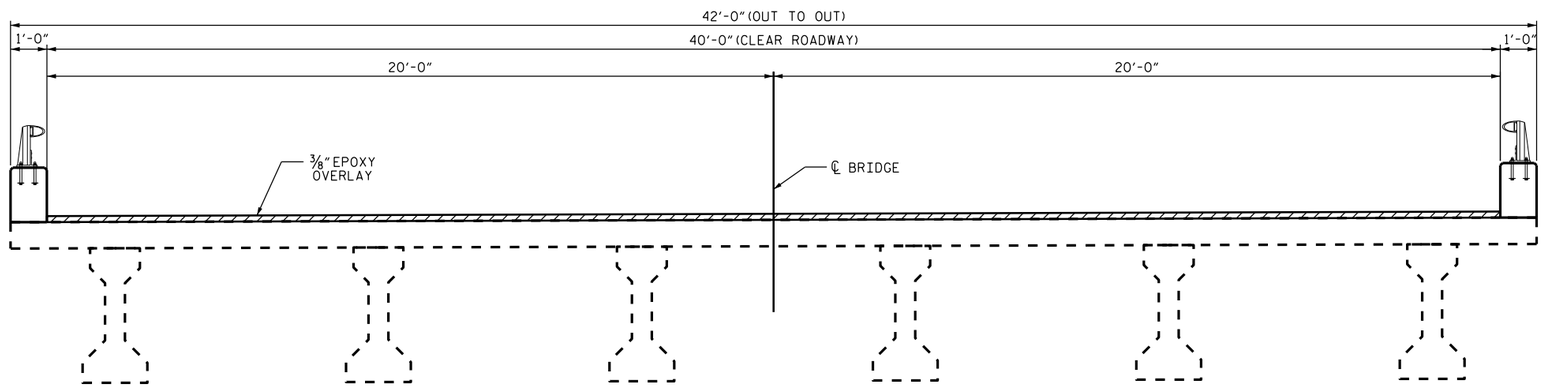

TYPICAL SECTION

(SOUTHBOUND BRIDGE #123 SHOWN
NORTHBOUND BRIDGE #121 SIMILAR)

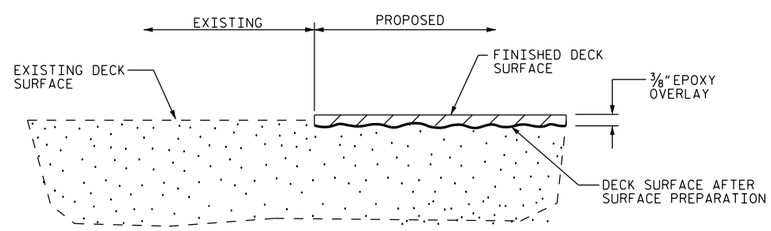

DETAIL OF EPOXY OVERLAY

PROJECT NO. I-5802
SURRY COUNTY
BRIDGE NO. 121 & 123

DocuSigned by:
John A. Yannaccone
7BC36[illegible]

NORTH CAROLINA PROFESSIONAL SEAL 32492 ENGINEER JOHN A. YANNACCONE

7/13/2016

STATE OF NORTH CAROLINA
DEPARTMENT OF TRANSPORTATION
RALEIGH

TYPICAL SECTION AND EPOXY OVERLAY DETAILS

REVISIONS						SHEET NO.
NO.	BY:	DATE:	NO.	BY:	DATE:	S-3
1			3			TOTAL SHEETS
2			4			5

DOCUMENT NOT CONSIDERED FINAL UNLESS ALL SIGNATURES COMPLETED

DRAWN BY : S.WANcePE DATE : 05/2016
CHECKED BY : J. YANNACCONE DATE : 05/2016

13-JUL-2016 13:46
R:\Structures\FinalDrawings\I5802_SD_121_and_123_TS.dgn
jayannaccone