NOTES

PLAN INFORMATION IS TAKEN FROM THE ORIGINAL PLANS AND THE ROUTINE INSPECTION REPORTS DATED 04/22/2015 AND 07/10/2013.

BRIDGE ORIENTATION CONFORMS TO EXISTING BRIDGE PLANS.

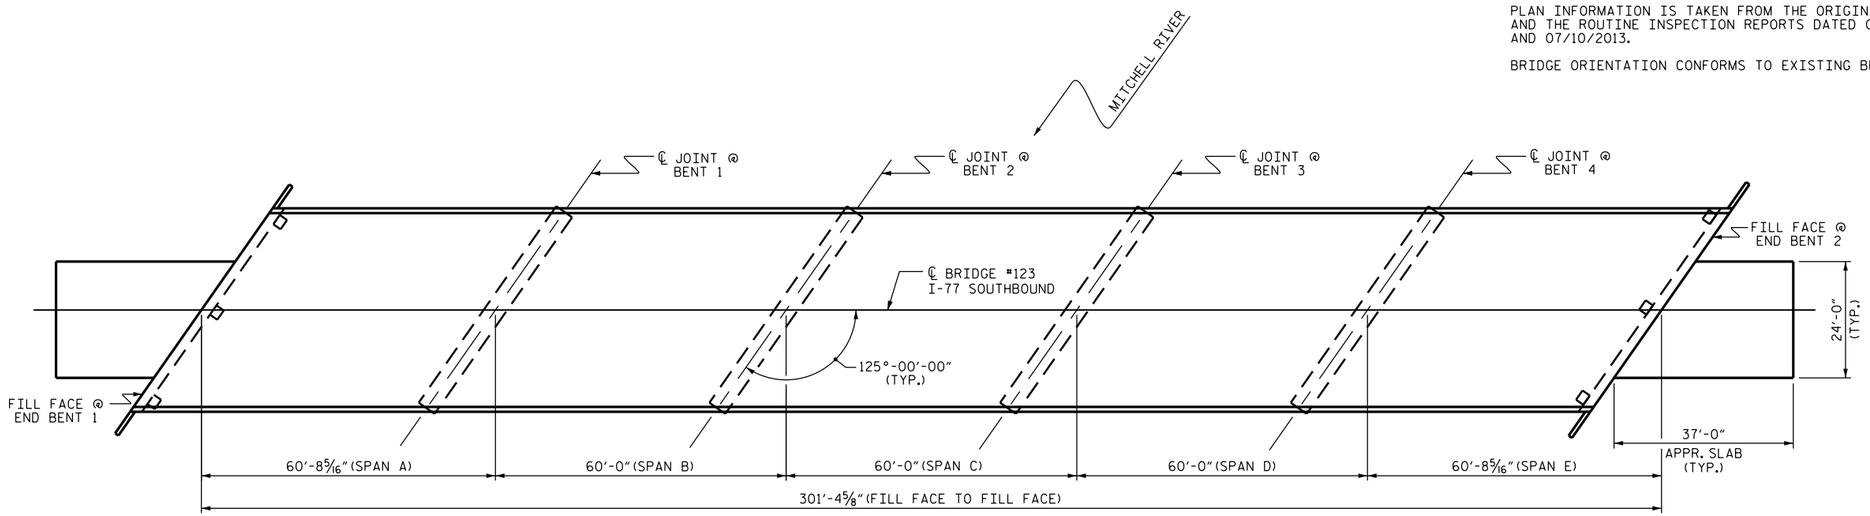

TO ELKIN

TO VIRGINIA

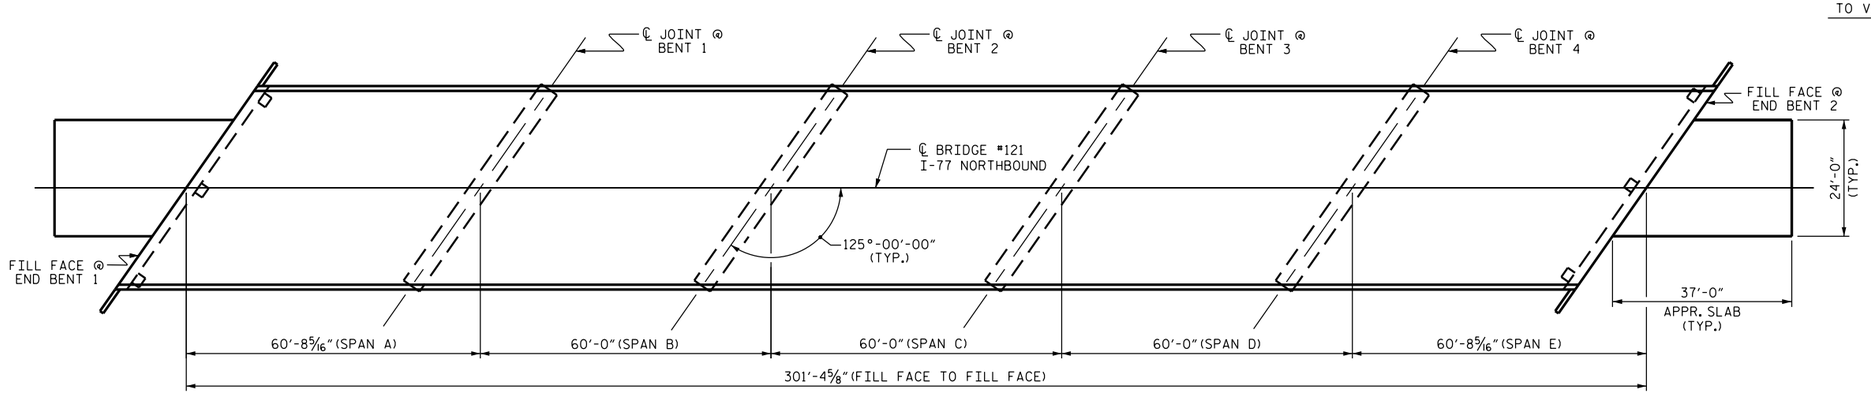

PLAN

SCOPE OF WORK

- PARTIALLY REMOVE BRIDGE DECK CONCRETE USING SHOTBLASTING METHODS.
- DEMOLISH EXISTING JOINTS AT END BENTS AND INTERIOR BENTS.
- OVERLAY PREPARED BRIDGE DECKS WITH EPOXY OVERLAY SYSTEM.
- RECONSTRUCT INTERIOR BENT JOINTS AND INSTALL FOAM JOINT SEALS.
- RECONSTRUCT END BENT JOINTS AND INSTALL SILICONE JOINT SEALS.

PROJECT NO. I-5802

SURRY **COUNTY**

BRIDGE NO. 121 & 123

SHEET 1 OF 2

DocuSigned by:
John A. Yannaccone
7BC36D0GCE1394E...

NORTH CAROLINA PROFESSIONAL SEAL 32492 ENGINEER JOHN A. YANNACCONE

7/13/2016

I HEREBY CERTIFY THAT THIS STRUCTURE WAS REHABILITATED ACCORDING TO THESE PLANS OR AS NOTED HEREIN.

RESIDENT ENGINEER DATE

STATE OF NORTH CAROLINA
DEPARTMENT OF TRANSPORTATION
RALEIGH

GENERAL DRAWING

FOR BRIDGE ON I-77
OVER MICHELL RIVER

REVISIONS						SHEET NO.
NO.	BY:	DATE:	NO.	BY:	DATE:	S-1
1			3			TOTAL SHEETS
2			4			5

DOCUMENT NOT CONSIDERED FINAL UNLESS ALL SIGNATURES COMPLETED

DRAWN BY : S. WANCE DATE : 05/16
CHECKED BY : J. YANNACCONE DATE : 05/16

13-JUL-2016 13:46
R:\Structures\FinalDrawings\I5802_SD_121_and_123_GD.dgn
jayannaccone