DocuSign Envelope ID: A5CF63EA-A5C2-4AFD-9C68-A60A3BA06728

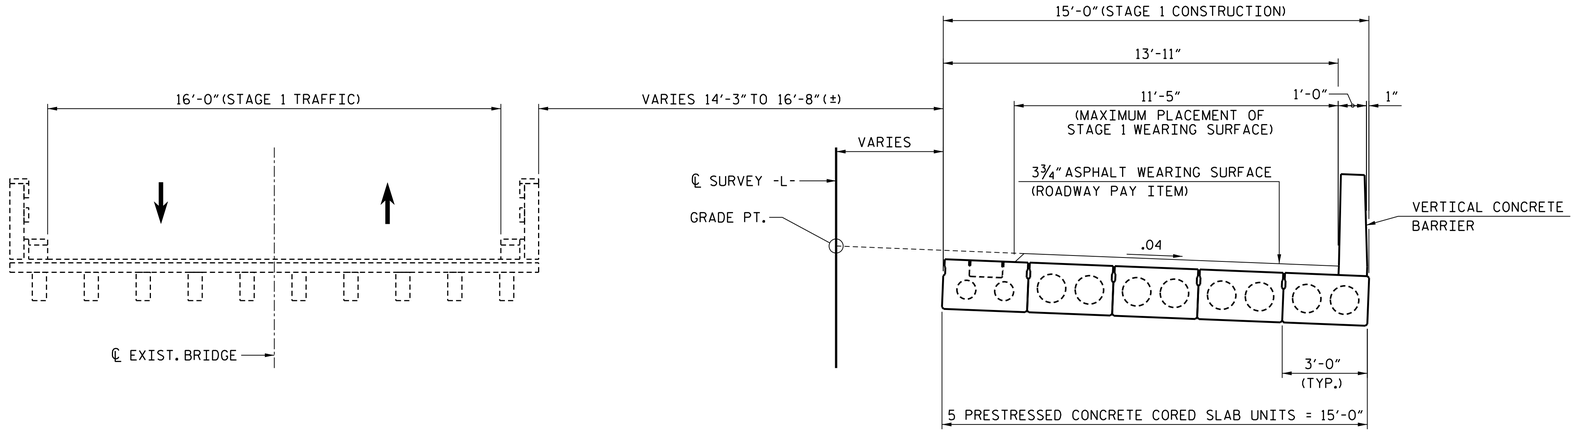

STAGE 1 CONSTRUCTION

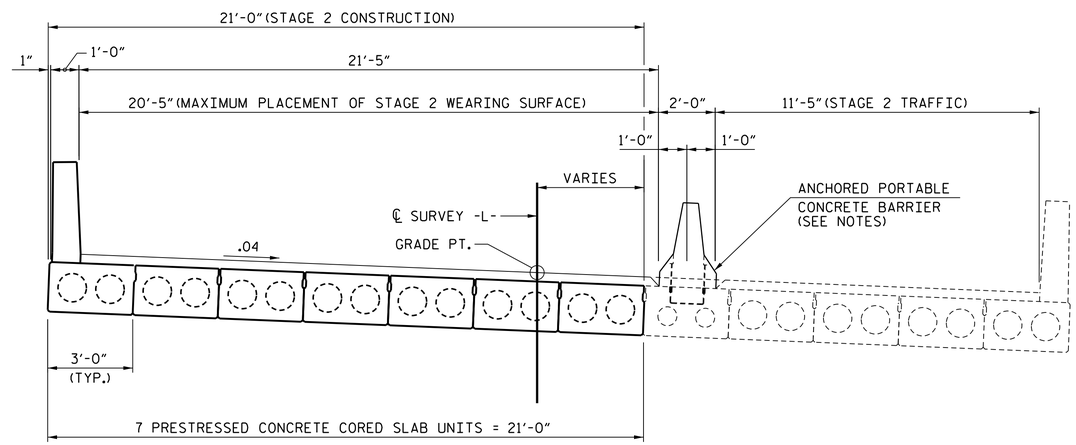

STAGE 2 CONSTRUCTION

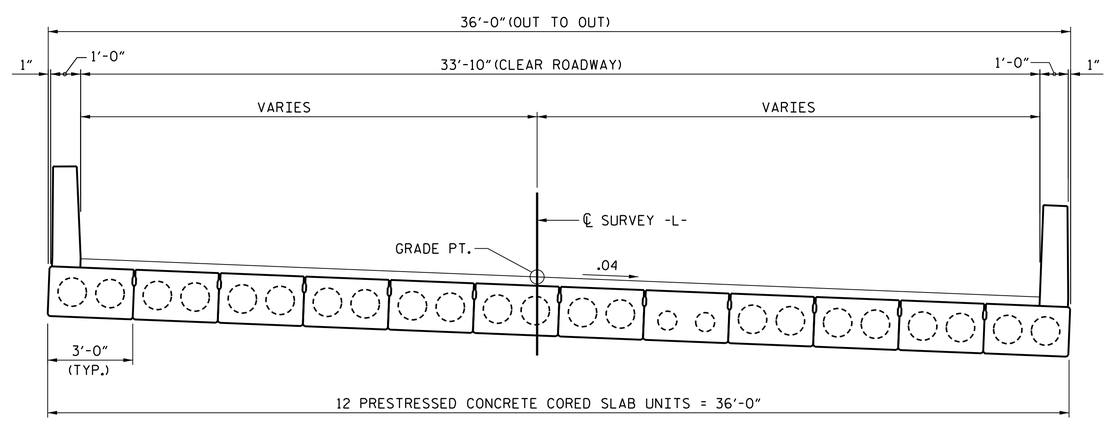

FINAL STRUCTURE

PROJECT NO. 17BP.14.R.42

HAYWOOD COUNTY

STATION: 12+00.00 -L-

STATE OF NORTH CAROLINA
DEPARTMENT OF TRANSPORTATION
RALEIGH

STAGING DIAGRAM FOR BRIDGE ON SR 1334 OVER FINES CREEK BETWEEN SR 1335 AND SR 1336

NORTH CAROLINA PROFESSIONAL SEAL 14041 ENGINEER STEPHEN D. COOK
Signed by: Stephen Cook
10/28/2014

THE LOUIS BERGER GROUP, Inc.
1001 Wade Avenue, Suite 400
Raleigh, NC 27605-3322
NC COA No. F-0840

REVISIONS							
NO.	BY:	DATE:	NO.	BY:	DATE:		
1			3				
2			4				

SHEET NO. S-5
TOTAL SHEETS 21

DRAWN BY :	R. KNIGHT	DATE :	JULY 2012
CHECKED BY :	S. COOK	DATE :	AUG 2012
DESIGN ENGINEER OF RECORD :	S. COOK	DATE :	MAY 2014

G:\OR Projects\OR1100 - NCDOT Group W\430214\Structures\430214_SD_STAGE.dgn
10/28/2014 1:50:45 PM 1100_PDF_full.pltcfg 1100_str.tbl