DocuSign Envelope ID: A5CF63EA-A5C2-4AFD-9C68-A60A3BA06728

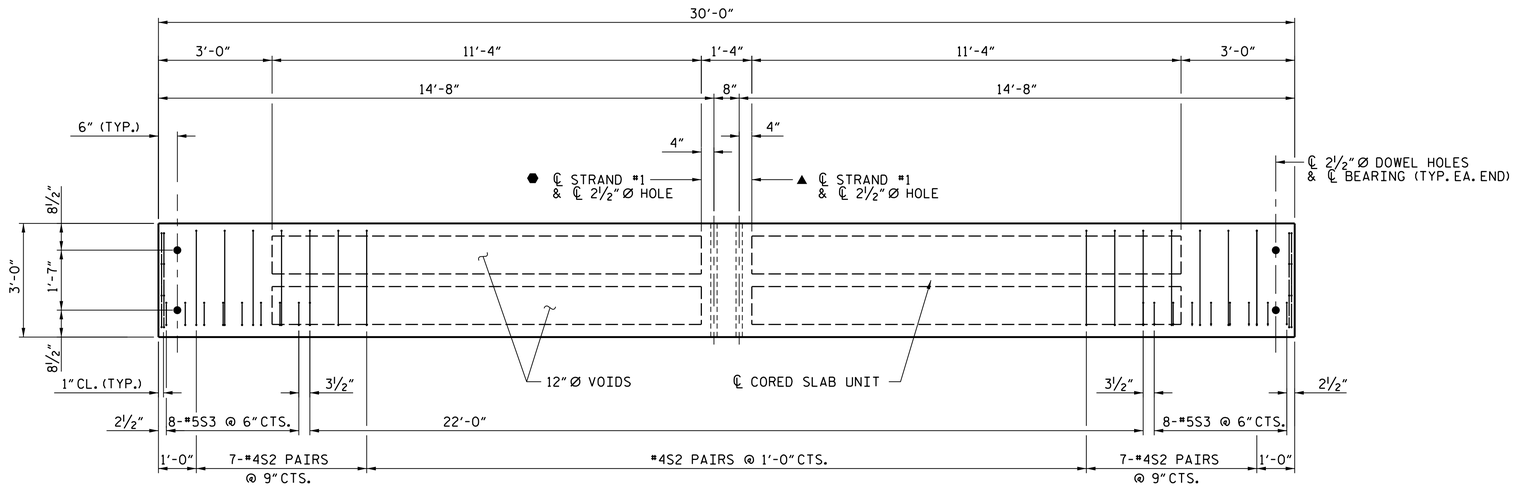

PLAN OF TYPE I CORED SLAB UNIT - STAGE 1

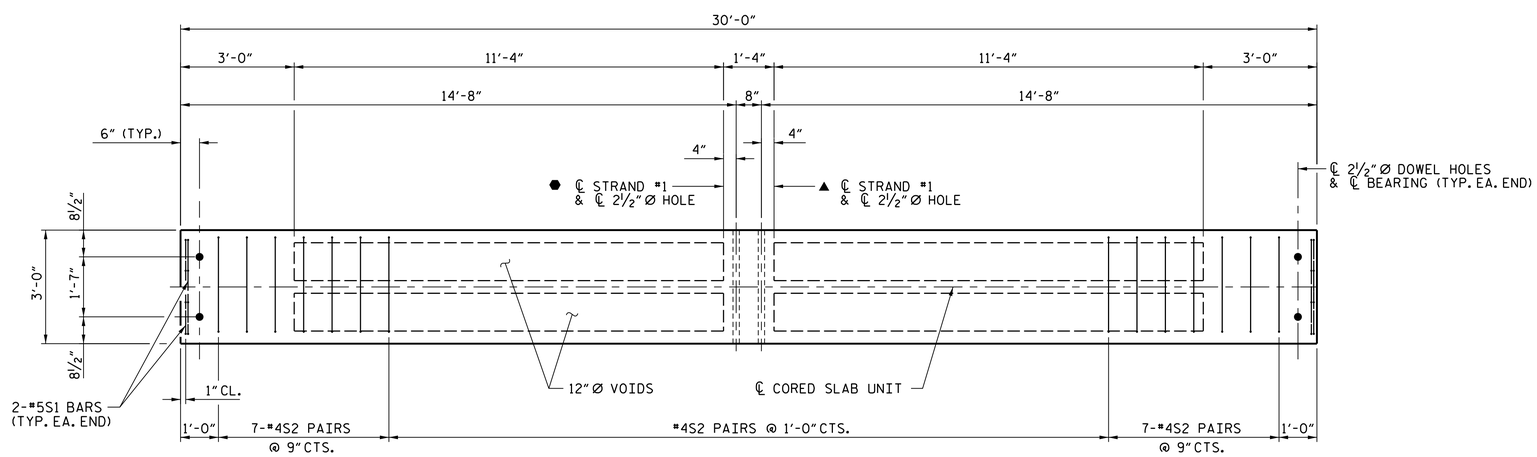

PLAN OF TYPE II CORED SLAB UNIT - STAGE 1

PROJECT NO. 17BP.14.R.42
HAYWOOD COUNTY
STATION: 12+00.00 -L-

SHEET 1 OF 3

STATE OF NORTH CAROLINA
DEPARTMENT OF TRANSPORTATION
RALEIGH

3'-0" × 1'-9" PRESTRESSED CONCRETE CORED SLAB UNIT

NORTH CAROLINA PROFESSIONAL SEAL 14047 ENGINEER STEPHEN D. COOK
10/28/2014

THE LOUIS BERGER GROUP, Inc.
1001 Wade Avenue, Suite 400
Raleigh, NC 27605-3322
NC COA No. F-0840

REVISIONS						
NO.	BY:	DATE:	NO.	BY:	DATE:	
1			3			
2			4			

SHEET NO. S-9
TOTAL SHEETS 21

DRAWN BY : R. KNIGHT DATE : JULY 2012
CHECKED BY : M. PAYNE DATE : JULY 2012
DESIGN ENGINEER OF RECORD : S. COOK DATE : MAY 2014

G:\OR Projects\OR1100 - NCDOT Group W\430214\Structures\430214_SD_PCS02.dgn 1100_str.tbl
10/28/2014 1:50:50 PM 1100_PDF_full.pltcfg