DocuSign Envelope ID: A5CF63EA-A5C2-4AFD-9C68-A60A3BA06728

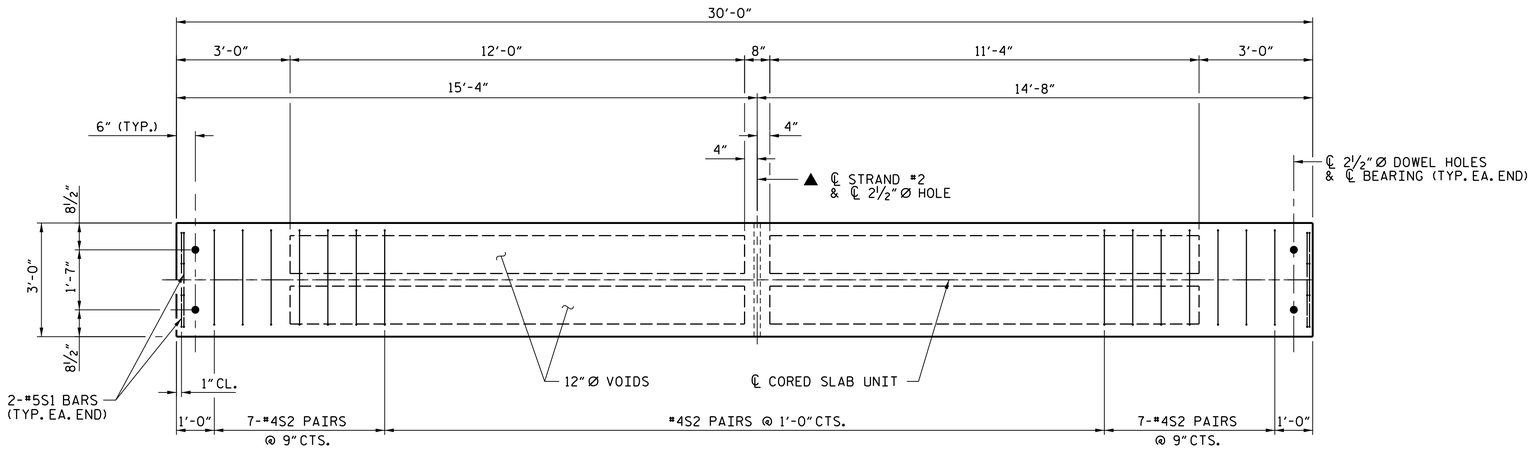

PLAN OF TYPE IV CORED SLAB UNIT - STAGE 2

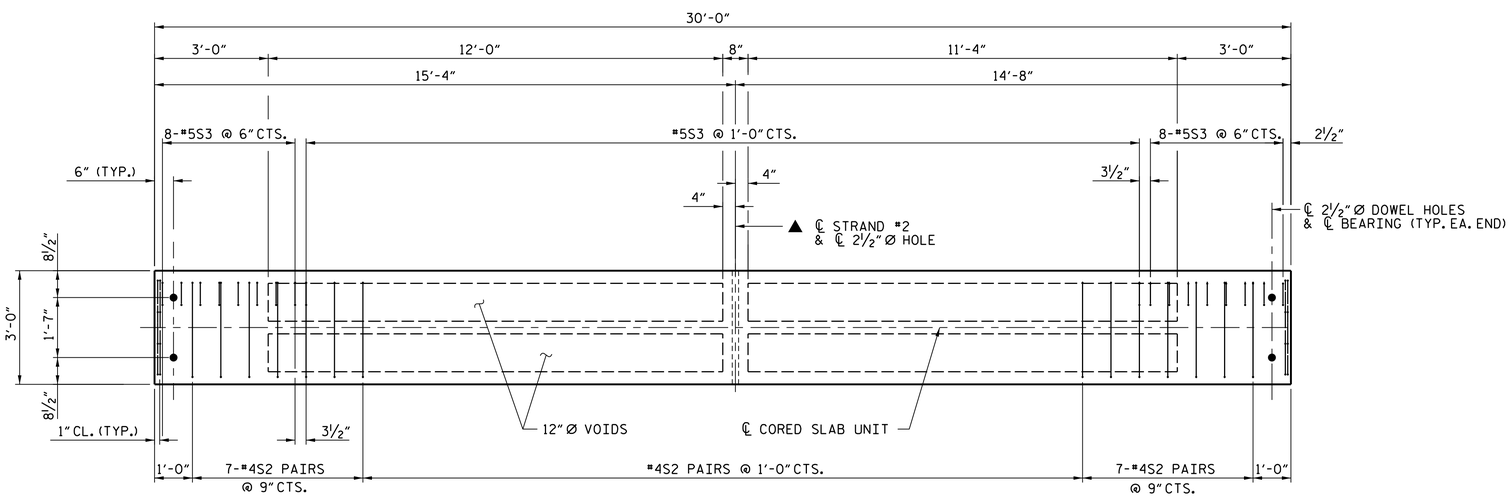

PLAN OF TYPE V CORED SLAB UNIT - STAGE 2

PROJECT NO. 17BP.14.R.42
HAYWOOD COUNTY
STATION: 12+00.00 -L-

SHEET 3 OF 3

STATE OF NORTH CAROLINA
DEPARTMENT OF TRANSPORTATION
RALEIGH

3'-0" x 1'-9" PRESTRESSED CONCRETE CORED SLAB UNIT

NORTH CAROLINA PROFESSIONAL SEAL 14047 ENGINEER STEPHEN D. COOK
10/28/2014

REVISIONS								SHEET NO.
NO.	BY:	DATE:	NO.	BY:	DATE:			S-11
1			3					TOTAL SHEETS
2			4					21

THE LOUIS BERGER GROUP, Inc.
1001 Wade Avenue, Suite 400
Raleigh, NC 27605-3322
NC COA No. F-0840

DRAWN BY : R. KNIGHT DATE : JULY 2012
CHECKED BY : M. PAYNE DATE : JULY 2012
DESIGN ENGINEER OF RECORD : S. COOK DATE : MAY 2014

G:\OR Projects\OR1100 - NCDOT Group W\430214\Structures\430214_SD_PCS04.dgn 1100_str.tbl
10/28/2014 1:50:53 PM 1100_PDF_full.pltcfg