DocuSign Envelope ID: A5CF63EA-A5C2-4AFD-9C68-A60A3BA06728

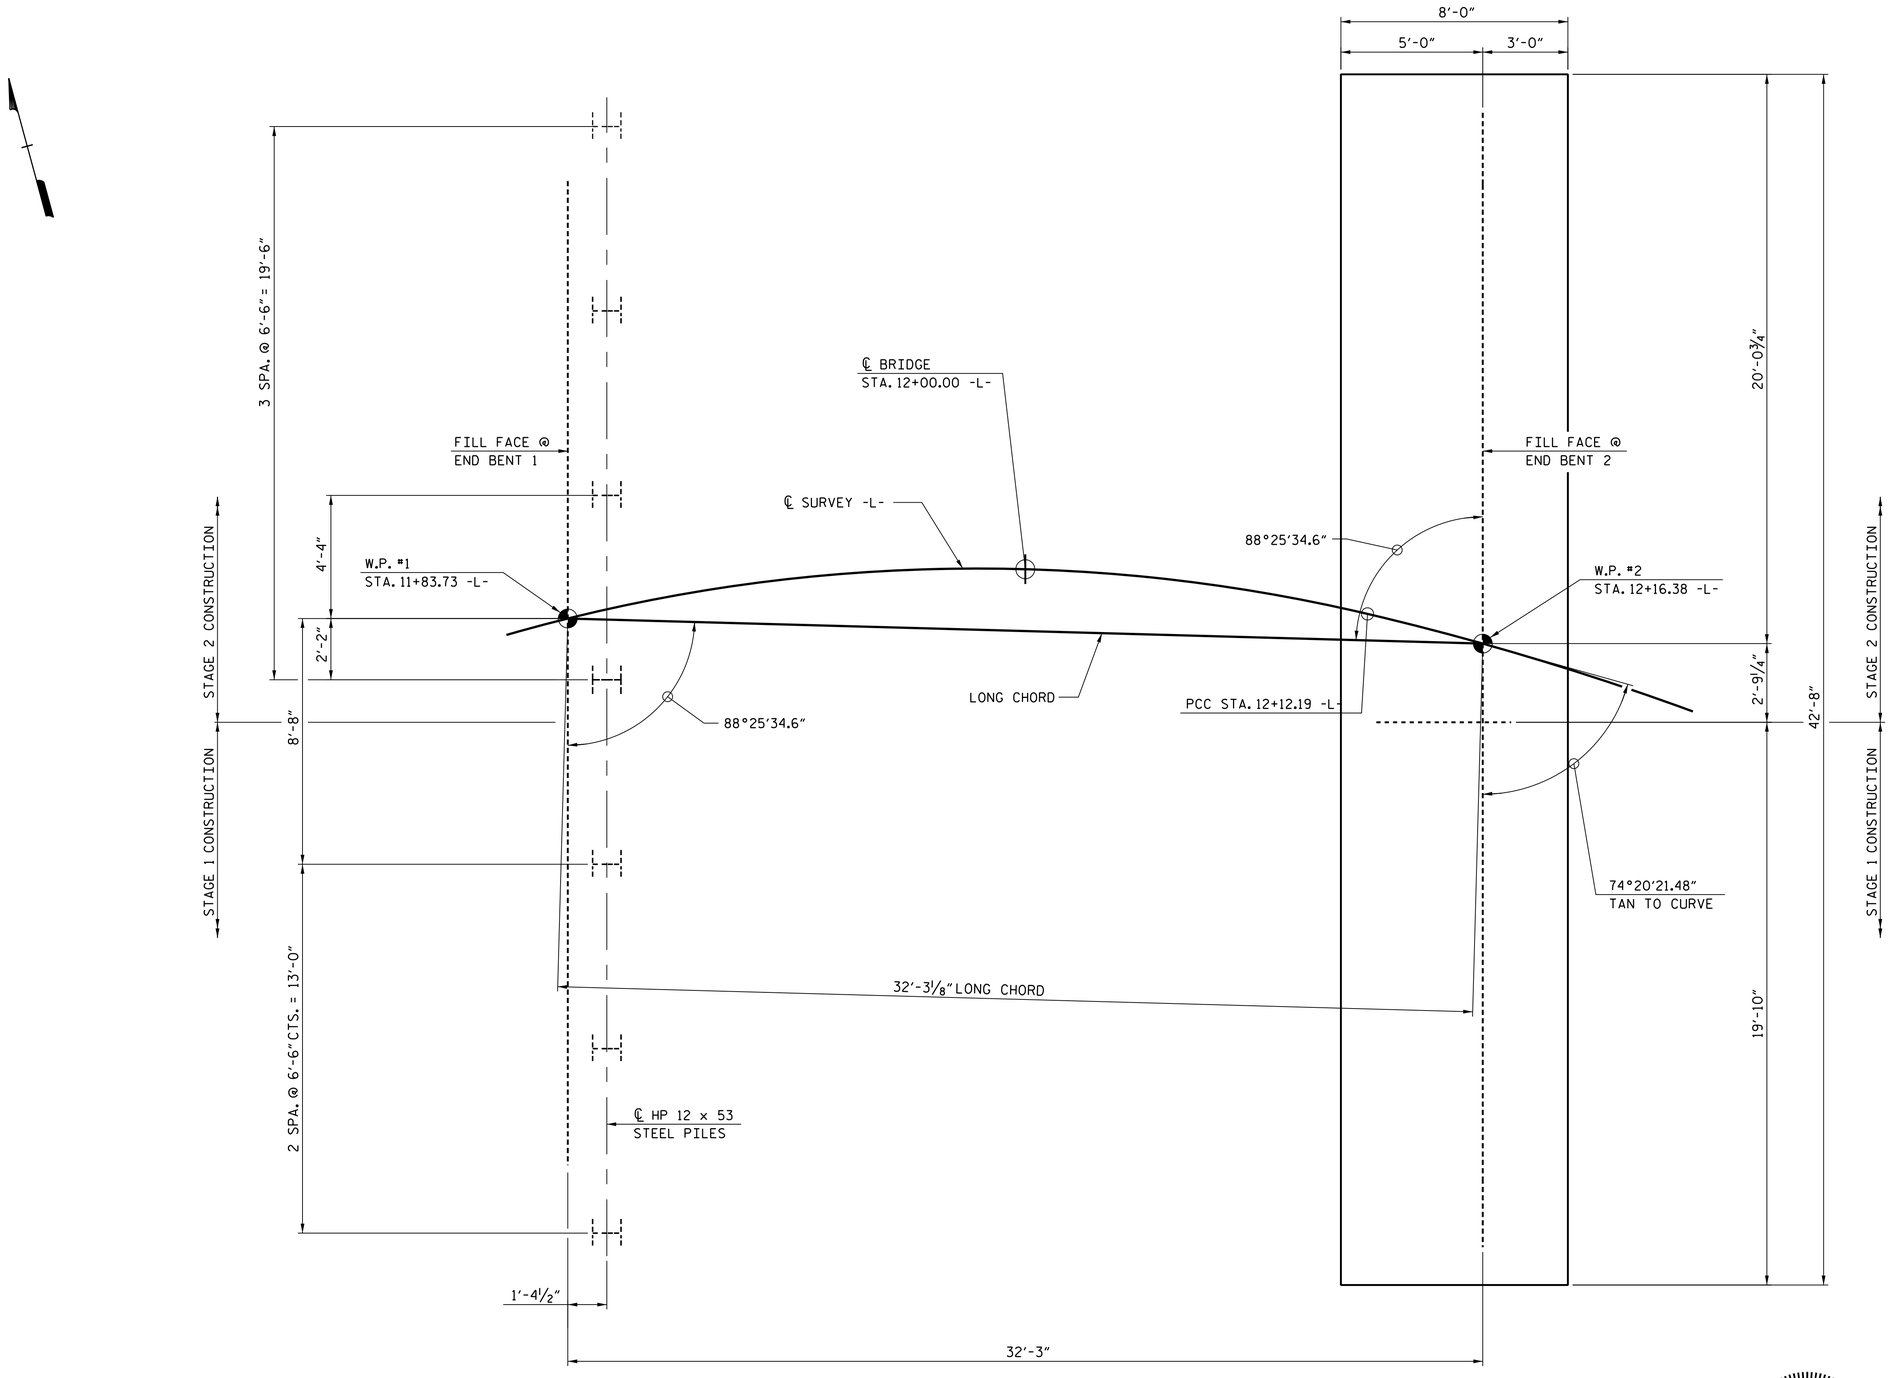

PLAN @ END BENT 1

DENOTES VERTICAL HP 12 x 53 STEEL PILES

PLAN @ END BENT 2

SPREAD FOOTING

FOUNDATION LAYOUT

PROJECT NO. 17BP.14.R.42

HAYWOOD COUNTY

STATION: 12+00.00 -L-

SHEET 2 OF 3

STATE OF NORTH CAROLINA
DEPARTMENT OF TRANSPORTATION
RALEIGH

GENERAL
DRAWING FOR BRIDGE
ON SR 1334 OVER
FINES CREEK BETWEEN
SR 1335 AND SR 1336

NORTH CAROLINA PROFESSIONAL SEAL 14047 ENGINEER STEPHEN D. COOK
Digitally signed by Steve Cook
10/28/2014

THE LOUIS BERGER GROUP, Inc.
1001 Wade Avenue, Suite 400
Raleigh, NC 27605-3322
NC COA No. F-0840

REVISIONS						
NO.	BY:	DATE:	NO.	BY:	DATE:	
1			3			
2			4			

SHEET NO. S-2

TOTAL SHEETS 21

DRAWN BY : R. KNIGHT DATE : JULY 2012
CHECKED BY : M.PAYNE DATE : AUG 2012
DESIGN ENGINEER OF RECORD : S. COOK DATE : MAY 2014

G:\OR Projects\OR1100 - NCDOT Group W\430214\Structures\430214_SD_GD_02.dgn 1100_str.tbl
10/28/2014 1:50:39 PM 1100_PDF_full.pltcfg