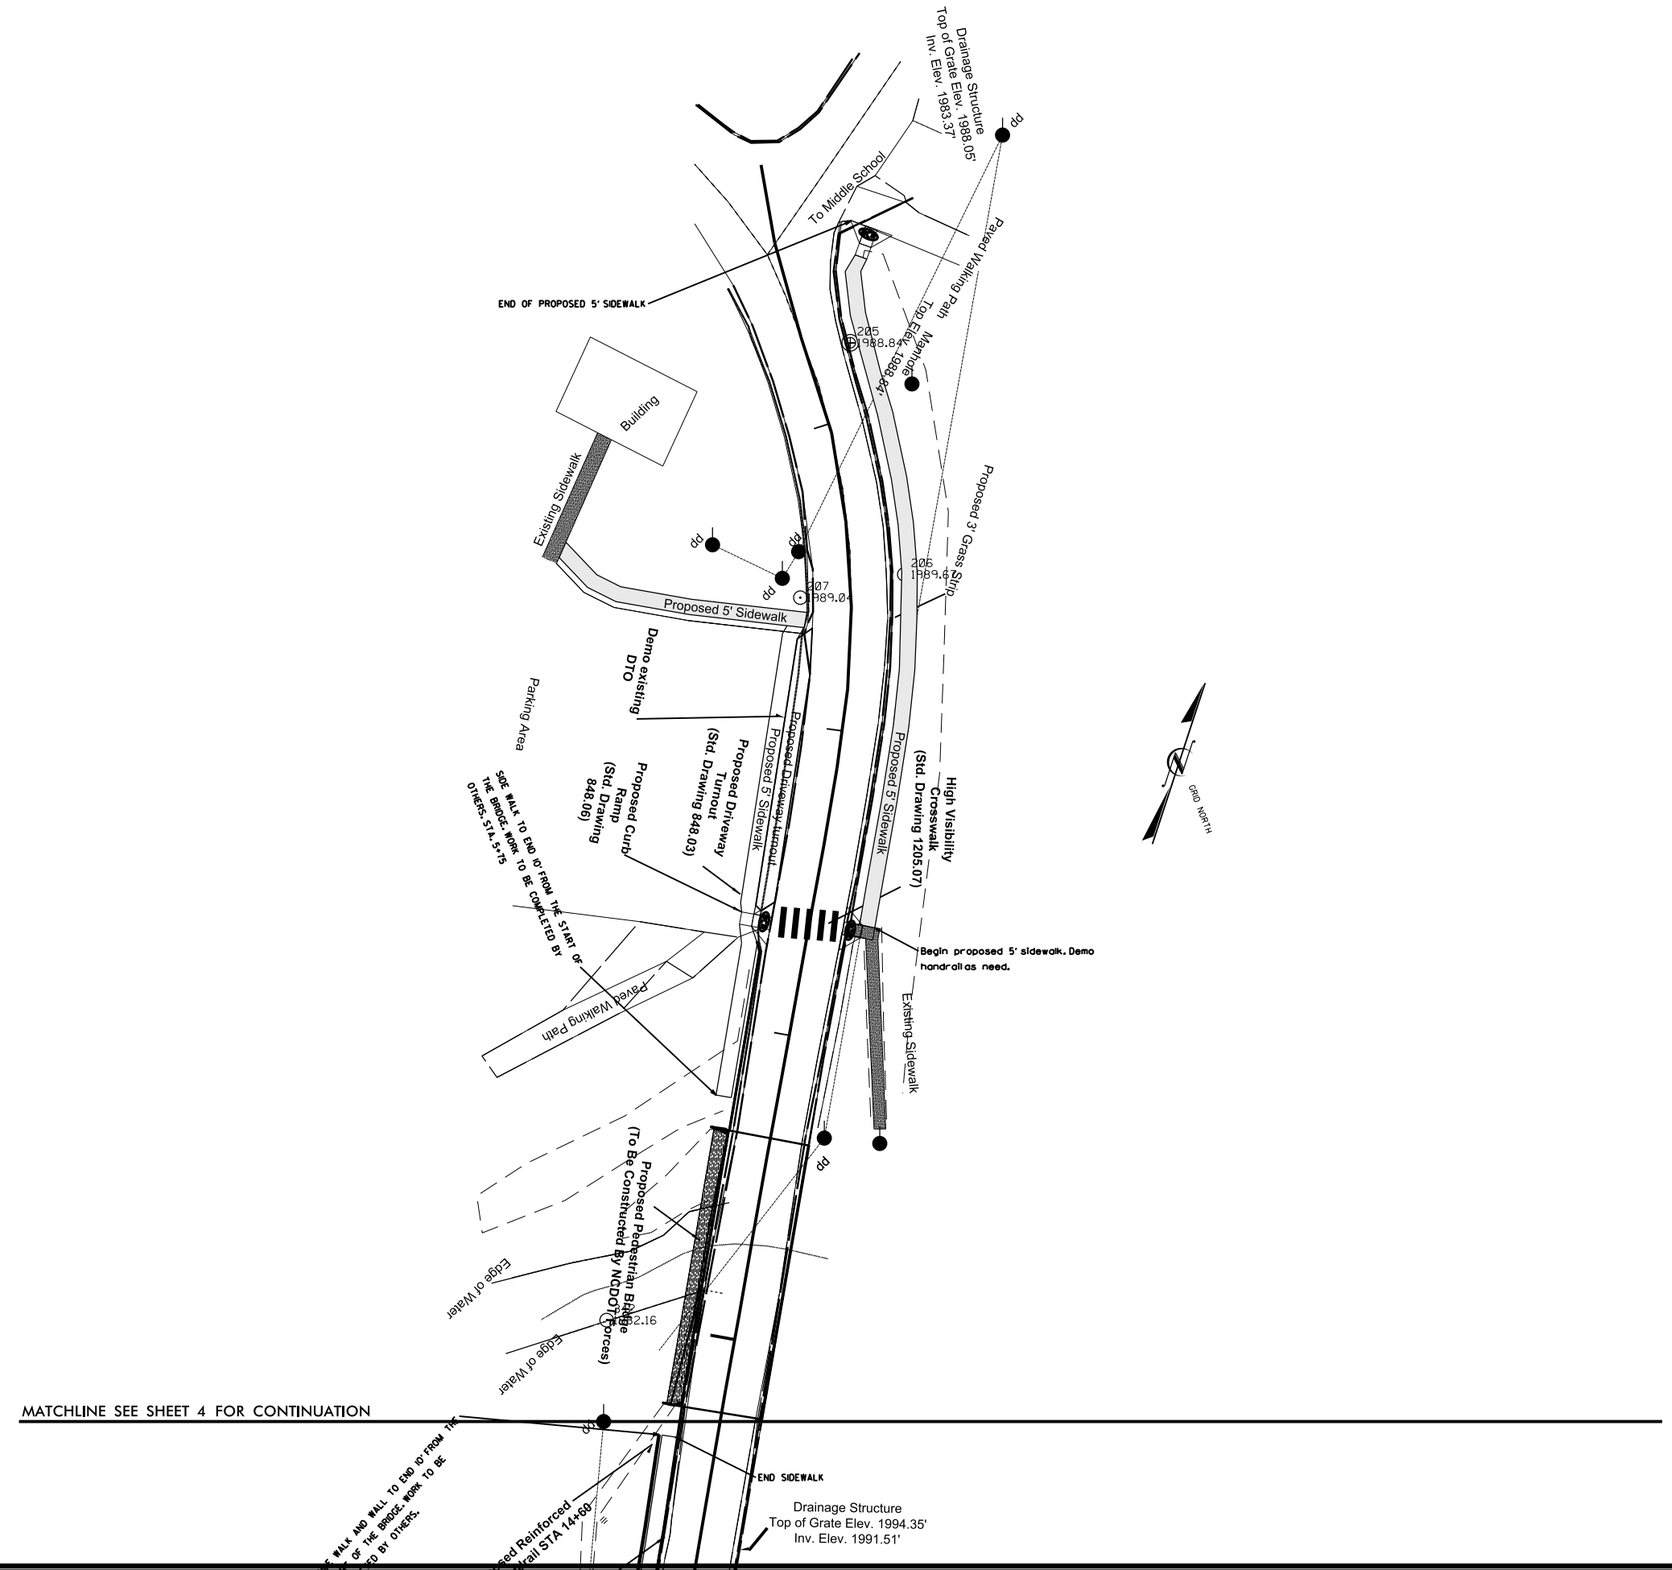PROJECT REFERENCE NO.	SHEET NO.
WBS#: 40924.3.F73	5