CONTRACT: DN00233 PROJECT: WBS#: 40924.3.F73

See Sheet 1-A For Index of Sheets

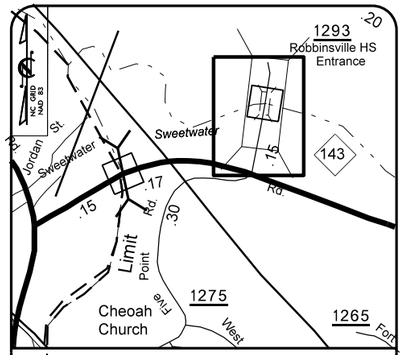

VICINITY MAP

STATE OF NORTH CAROLINA
DIVISION OF HIGHWAYS

GRAHAM COUNTY

STATE	STATE PROJECT REFERENCE NO.	SHEET NO.	TOTAL SHEETS
N.C.	WBS#: 40924.3.F73	1	

STATE PROJ. NO.	F. A. PROJ. NO.	DESCRIPTION

LOCATION: ***ALONG SR 1293 BEGINNING AT ITS INTERSECTION WITH NC 143 AND ENDING AT SCHOOL PARKING LOT.***

TYPE OF WORK: ***GRADING, SIDEWALKS, RETAINING WALL, HANDRAIL, TRAFFIC CONTOLS, EROSION CONTROL***

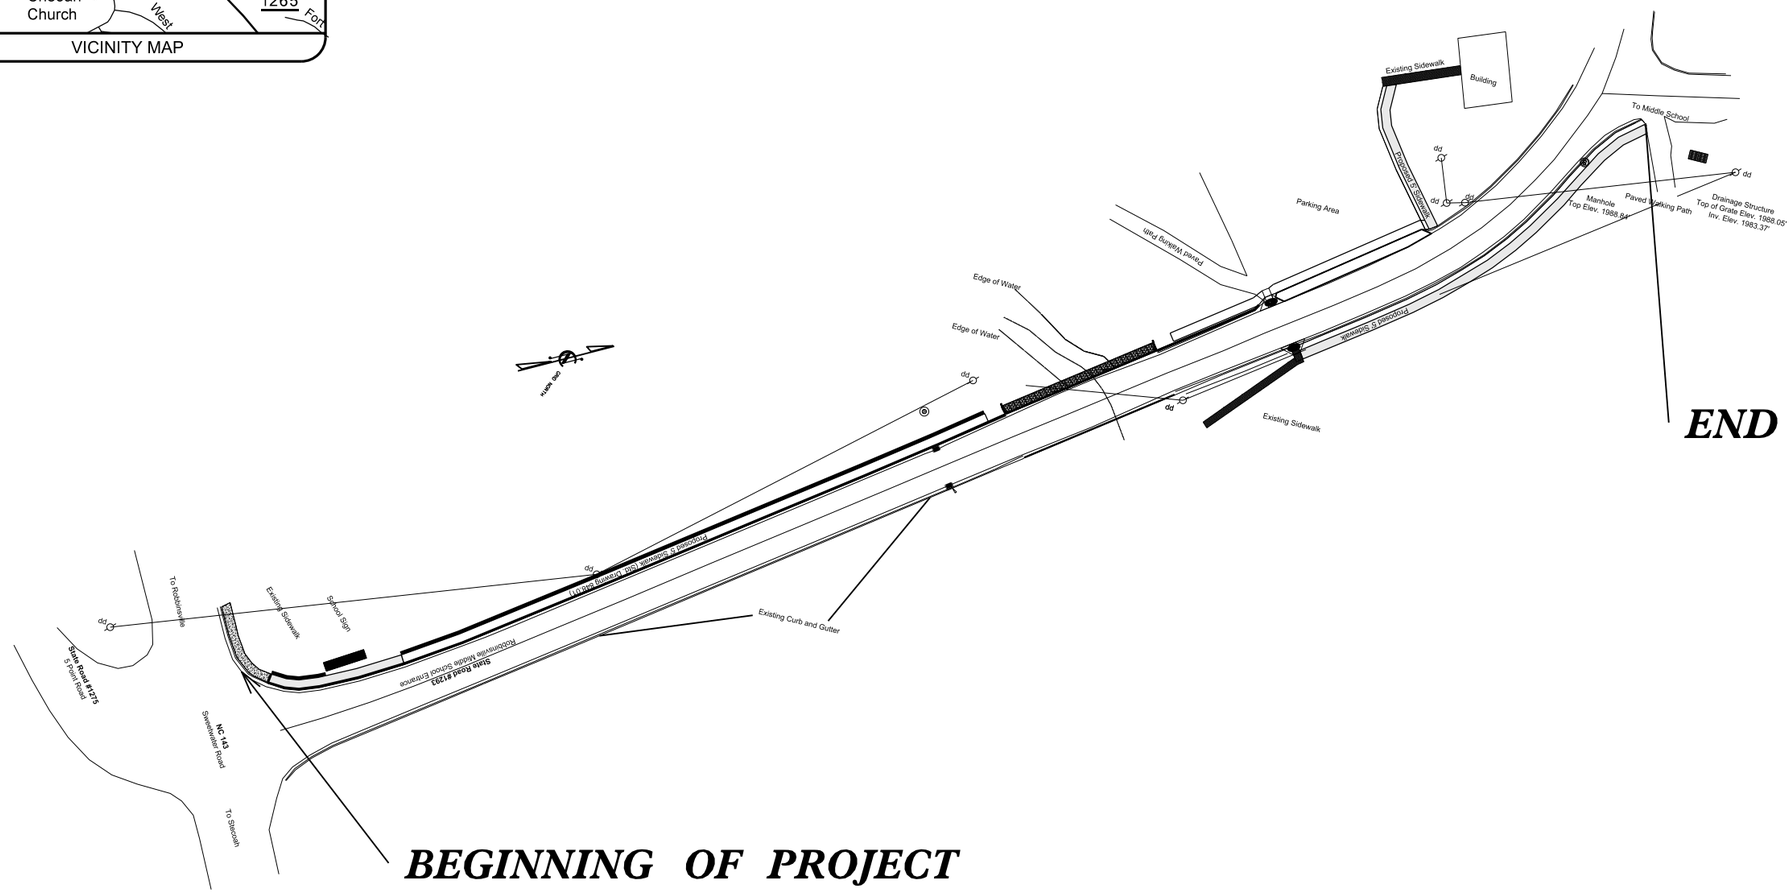

END OF PROJECT

BEGINNING OF PROJECT

GRAPHIC SCALES

50 25 0 50 100

PLANS

PROJECT LENGTH

TOTAL LENGTH STATE PROJECT = .16 MILES

Prepared In the Office of:

DIVISION OF HIGHWAYS

191 Robbinsville Rd., Andrews, NC 28901

2012 STANDARD SPECIFICATIONS

RIGHT OF WAY DATE:

LETTING DATE:

WESLEY GRINDSTAFF, P.E.
PROJECT ENGINEER

ADAM DOCKERY
PROJECT DESIGN ENGINEER

HYDRAULICS ENGINEER

SIGNATURE: *P.E.*

ROADWAY DESIGN ENGINEER

SIGNATURE: *P.E.*

STATE OF NORTH CAROLINA DEPARTMENT OF TRANSPORTATION