PROJECT REFERENCE NO.	SHEET NO.
WBS#: 40924.3.F73	EC-3

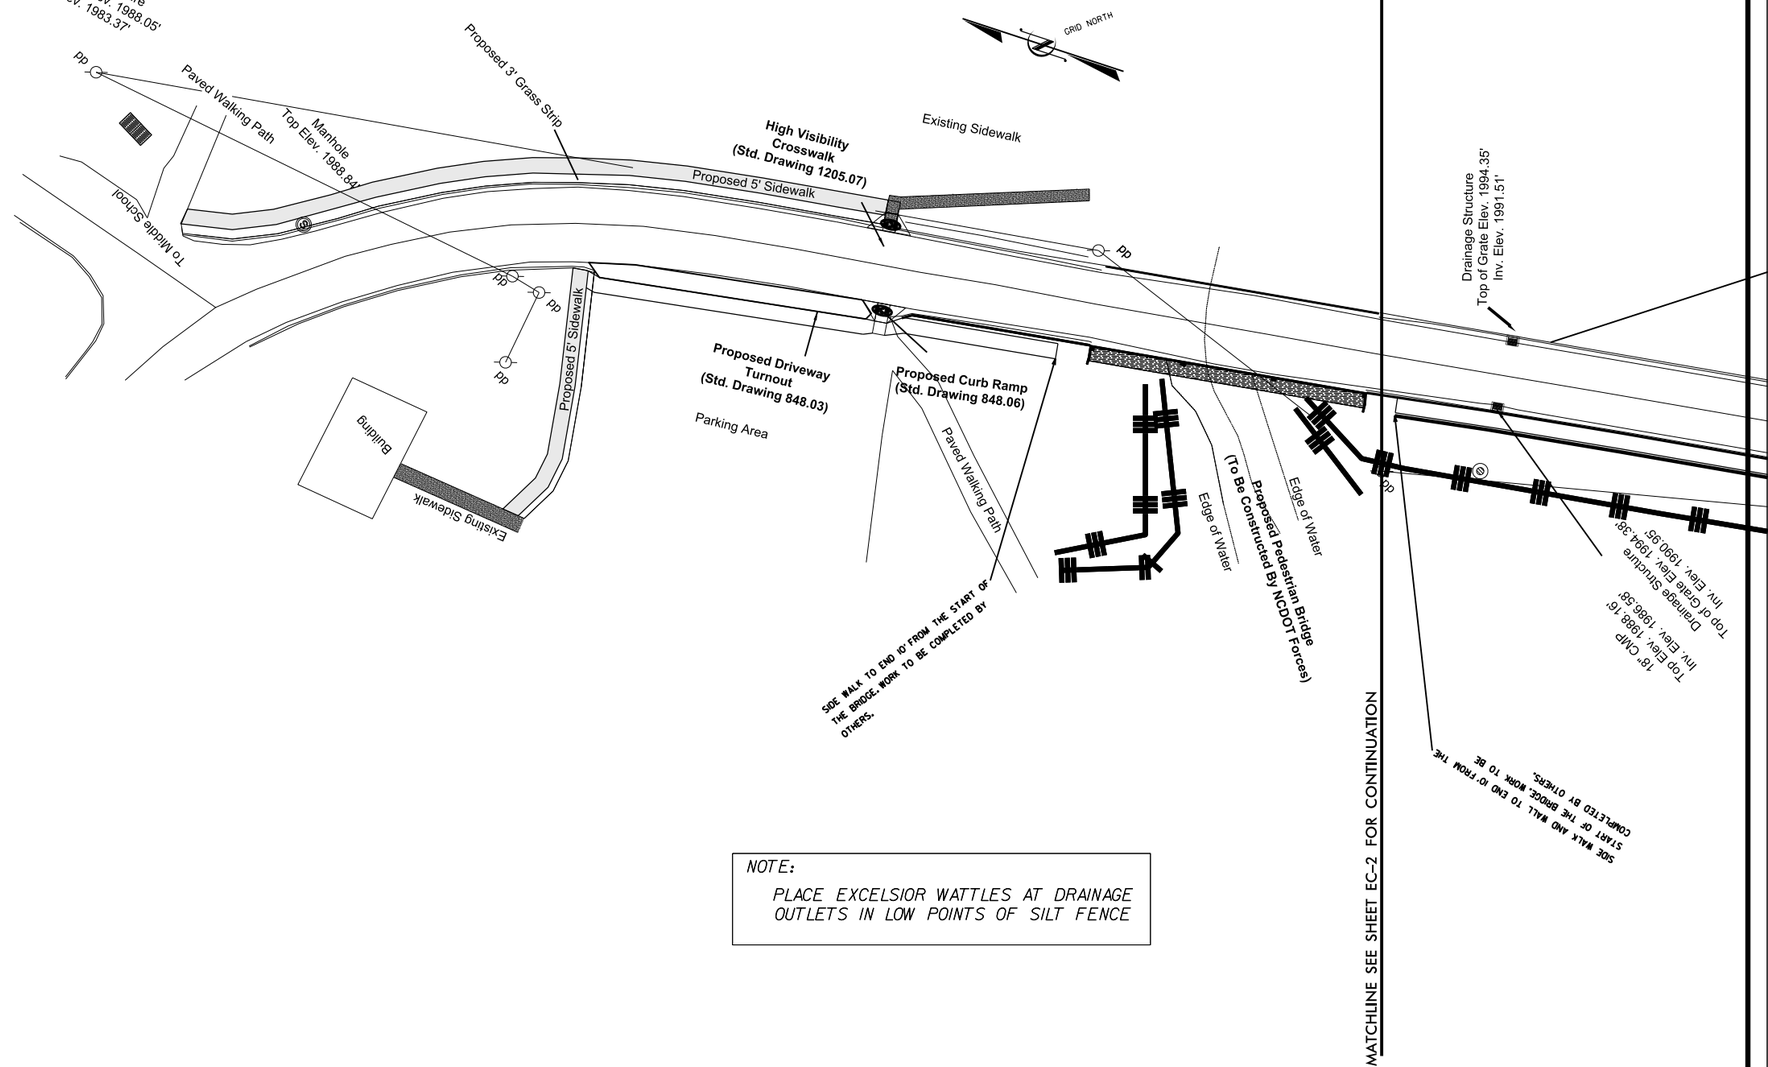

NOTE:

PLACE EXCELSIOR WATTLES AT DRAINAGE OUTLETS IN LOW POINTS OF SILT FENCE