PROJECT REFERENCE NO.		SHEET NO.
14CR.10501.13		2
STATE PROJECT	F.A. PROJECT NO.	DESCRIPTION
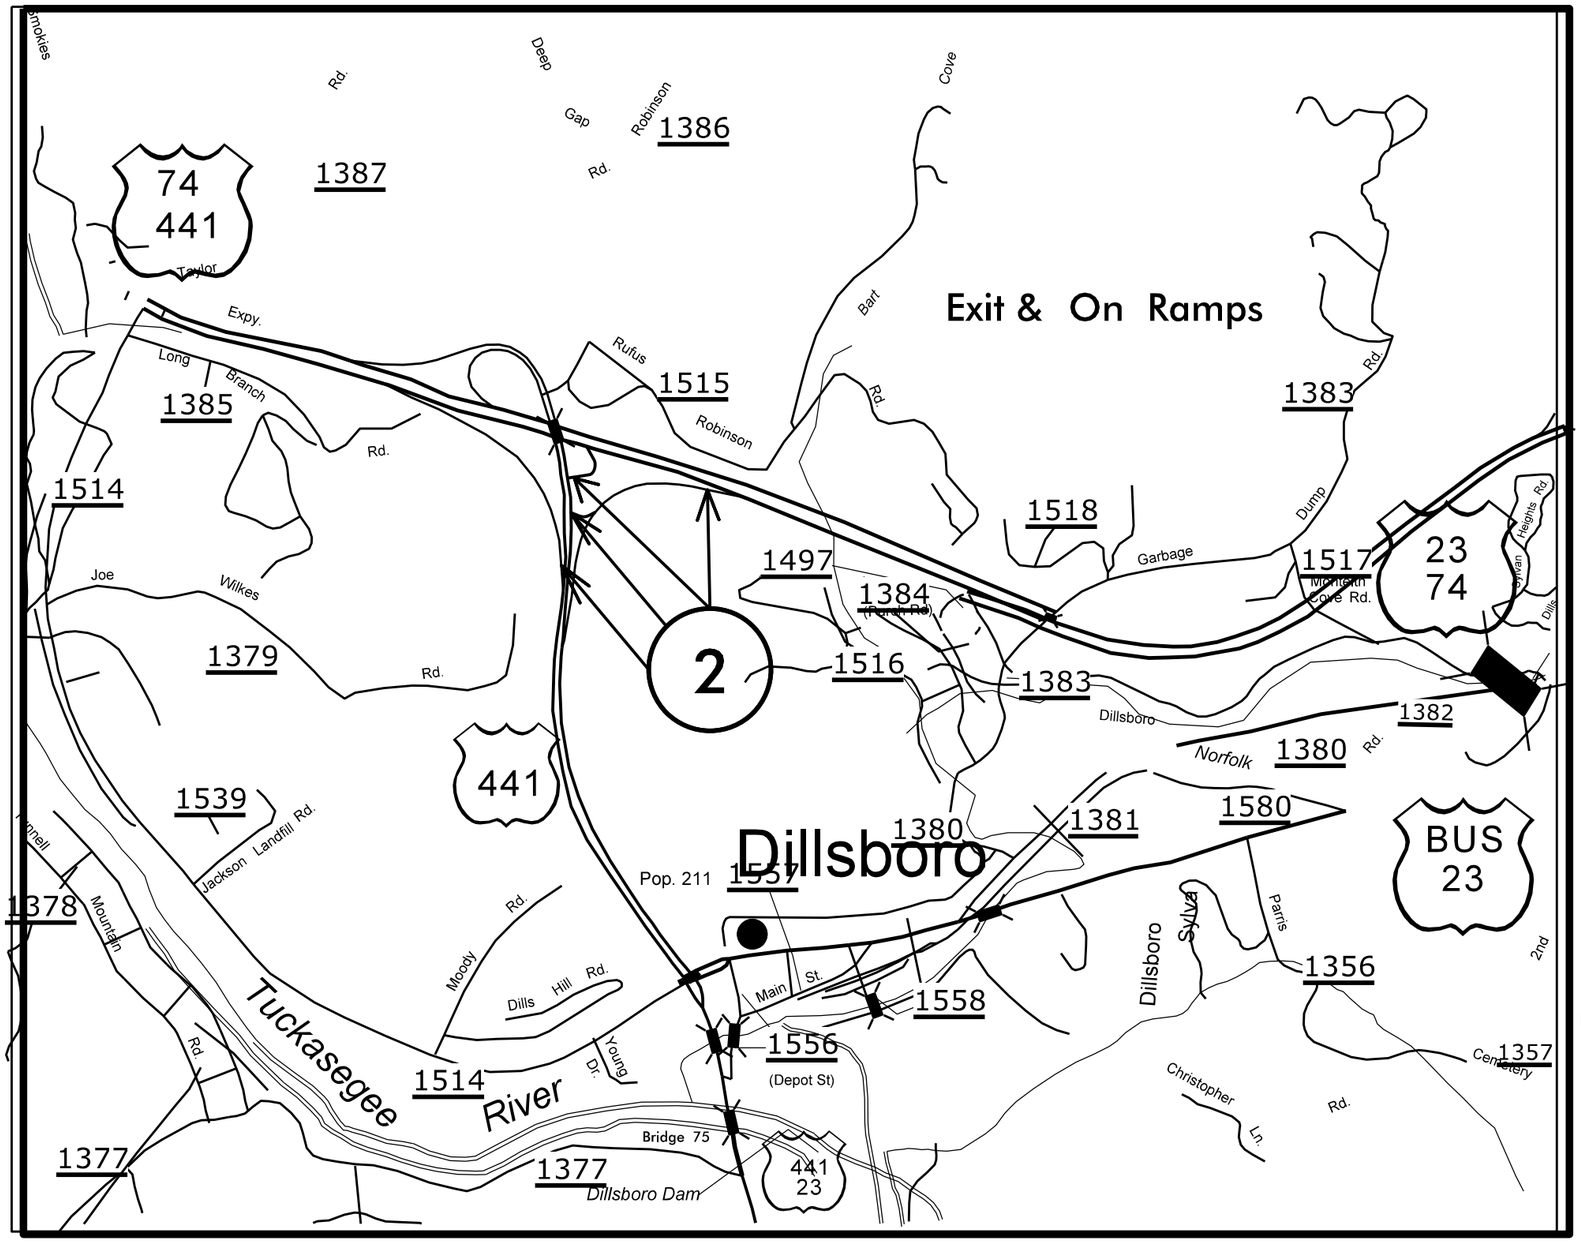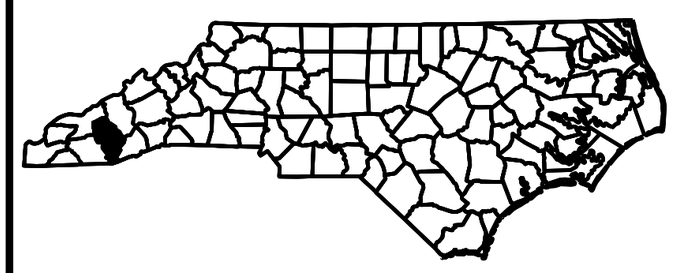
JACKSON COUNTY