PROJECT REFERENCE NO.	SHEET NO.
44281.3.1	3
R/W SHEET NO.	
ROADWAY DESIGN ENGINEER	HYDRAULICS ENGINEER

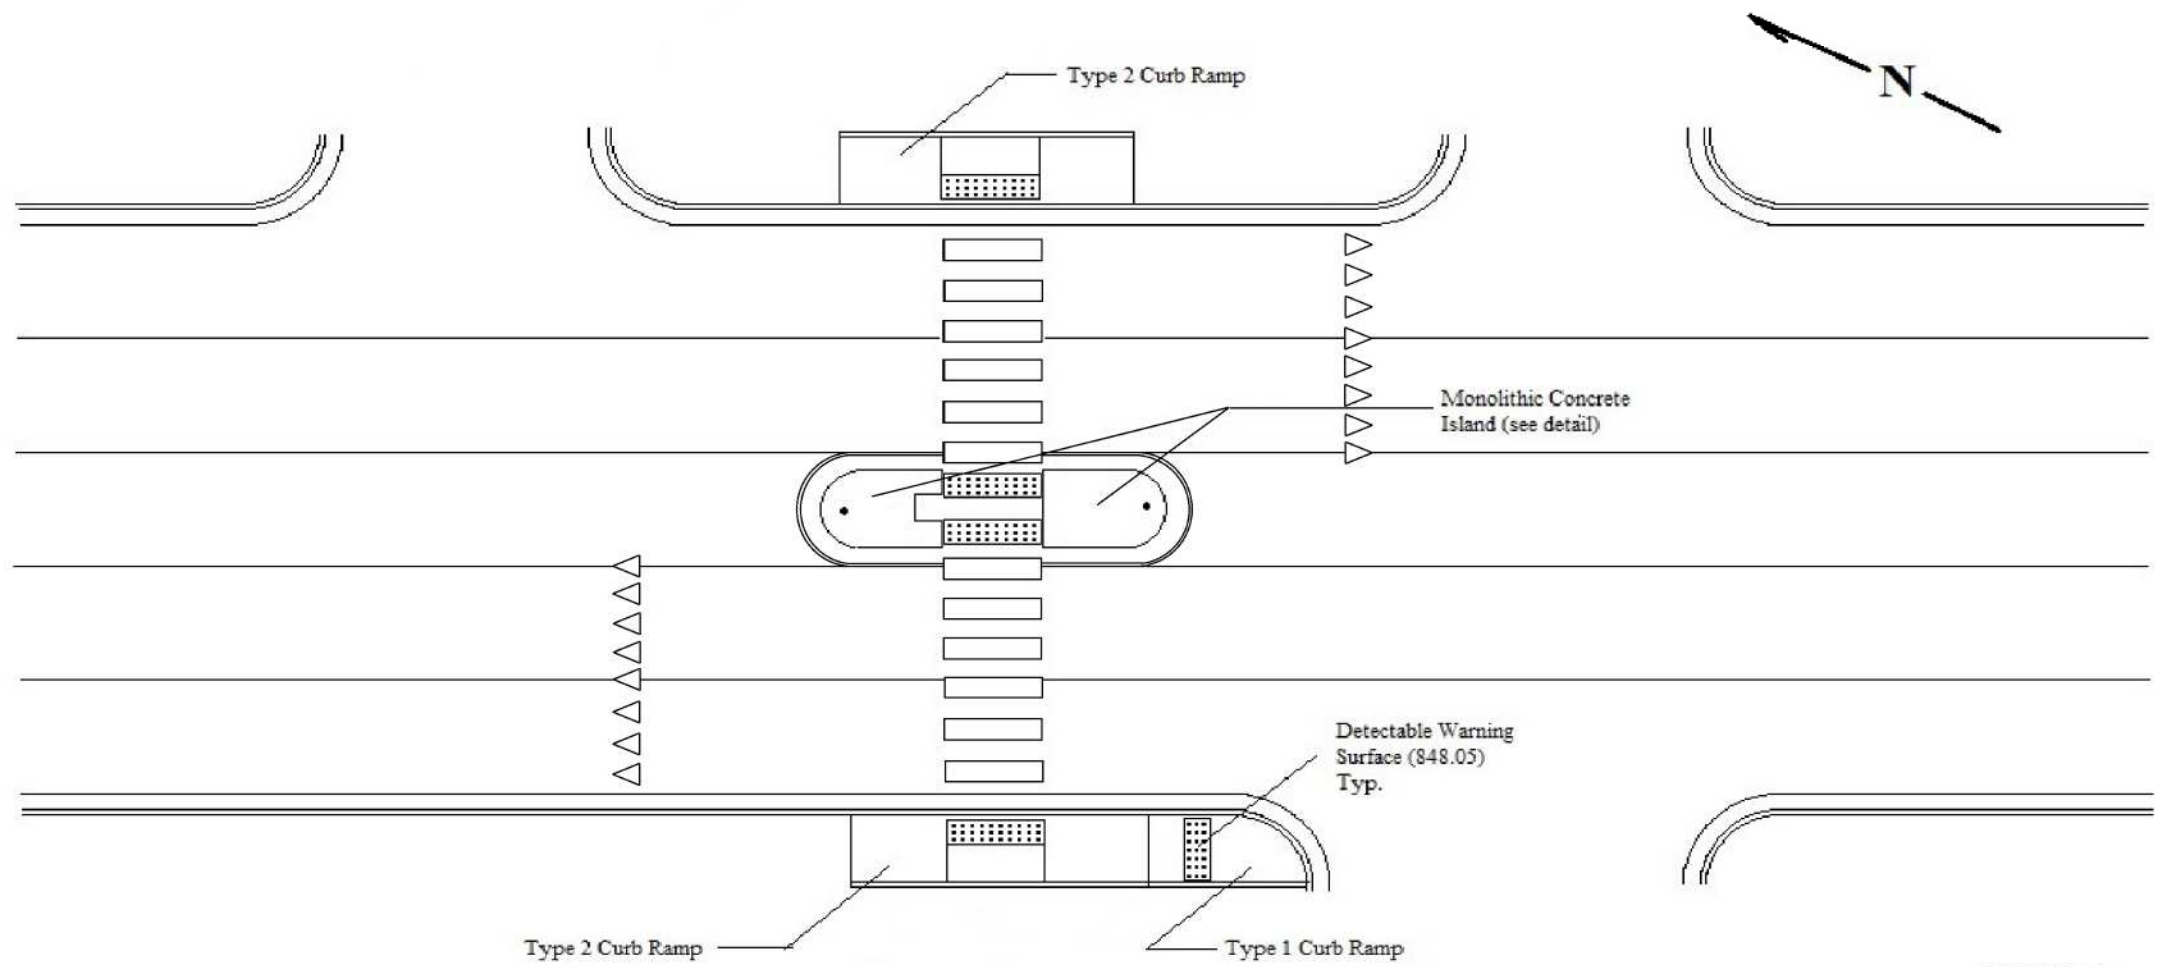

Not To Scale

REVISIONS

8/17/99