STATE	STATE PROJECT REFERENCE NO.	SHEET NO.	TOTAL SHEETS
N.C.	44281.3.1	1	

STATE PROJ. NO.	F. A. PROJ. NO.	DESCRIPTION

STATE OF NORTH CAROLINA
DIVISION OF HIGHWAYS

JACKSON COUNTY

LOCATION: **US 441, 0.2 MILES SOUTHEAST OF SR 1422**

TYPE OF WORK: **CURB RAMPS, STRIPING, TRAFFIC CONTROL**

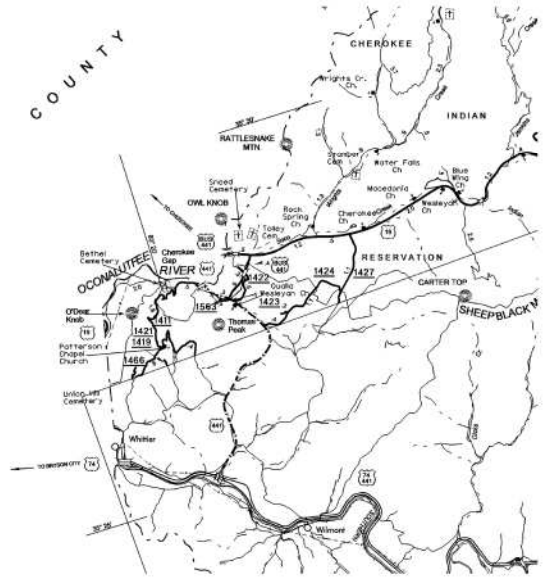

VICINITY MAP

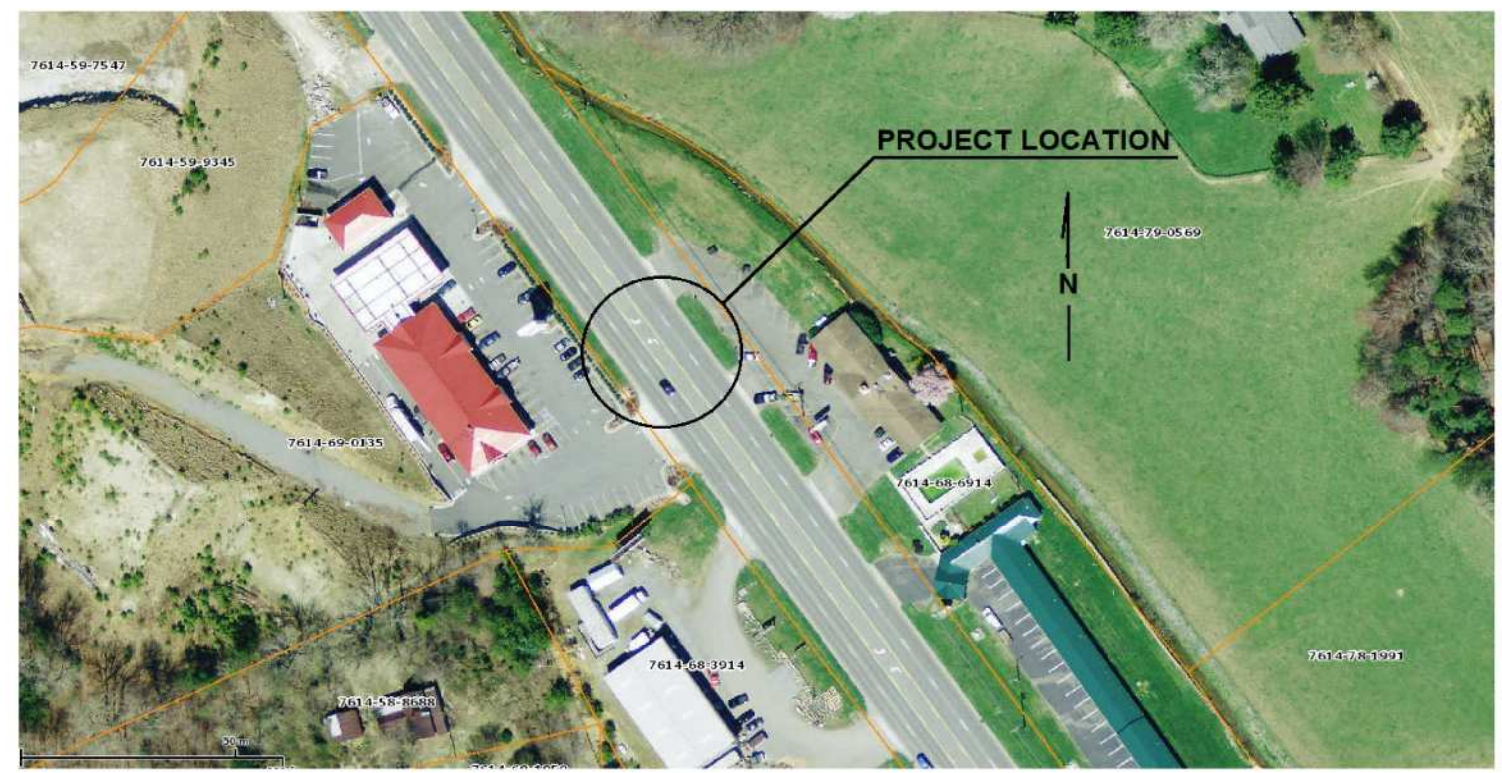

TIP PROJECT:

CONTRACT: DN00363

GRAPHIC SCALES

0 PLANS

0 PROFILE (HORIZONTAL)

0 PROFILE (VERTICAL)

DESIGN DATA

ADT =
ADT =
DHV = %
D = %
T = % *
V = MPH
* TTST = __ DUAL __
FUNC CLASS =

PROJECT LENGTH

Prepared in the Office of:

DIVISION OF HIGHWAYS

1000 Birch Ridge Dr., Raleigh NC, 27610

2012 STANDARD SPECIFICATIONS

RIGHT OF WAY DATE:

LETTING DATE:

J. L. Woodard, P. E.
PROJECT ENGINEER

J. L. Woodard, P. E.
PROJECT DESIGN ENGINEER

HYDRAULICS ENGINEER

SIGNATURE: *P.E.*

ROADWAY DESIGN ENGINEER

SIGNATURE: *P.E.*

STATE OF NORTH CAROLINA DEPARTMENT OF TRANSPORTATION

$$$$$$SYSTIME$$$$$
$$$$$$$$$$$$$$$$$$DGN$$$$$$$$$$$$$$$$$$
$$$$USERNAME$$$$