PROJECT REFERENCE NO.	SHEET NO.
44281.3.1	4
R/W SHEET NO.	
ROADWAY DESIGN ENGINEER	HYDRAULICS ENGINEER

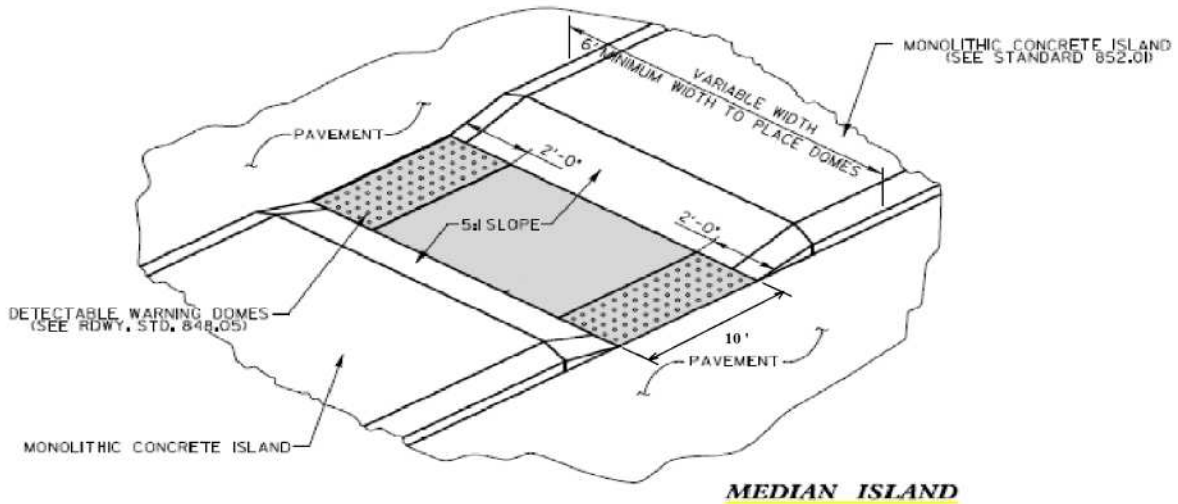

MEDIAN ISLAND WITH CUT THROUGH

SHADED AREA DENOTES PAY LIMITS FOR CURB RAMP

5" MONOLITHIC CONCRETE ISLAND (SURFACE MOUNTED OR KEYED IN) PER NCDOT STD. 852.01

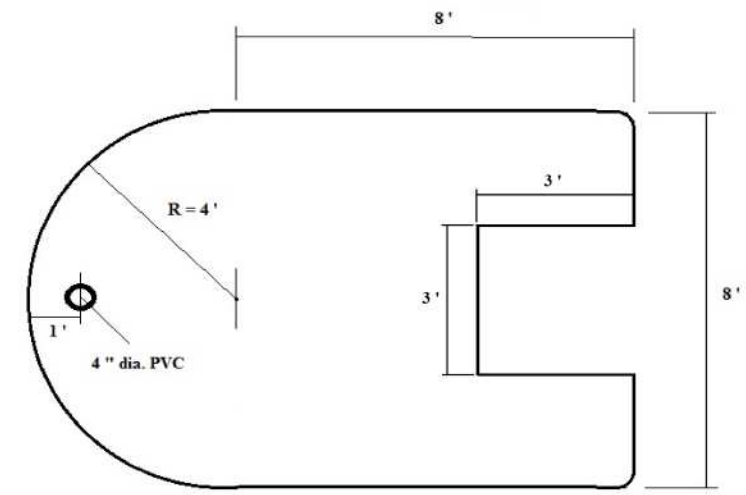

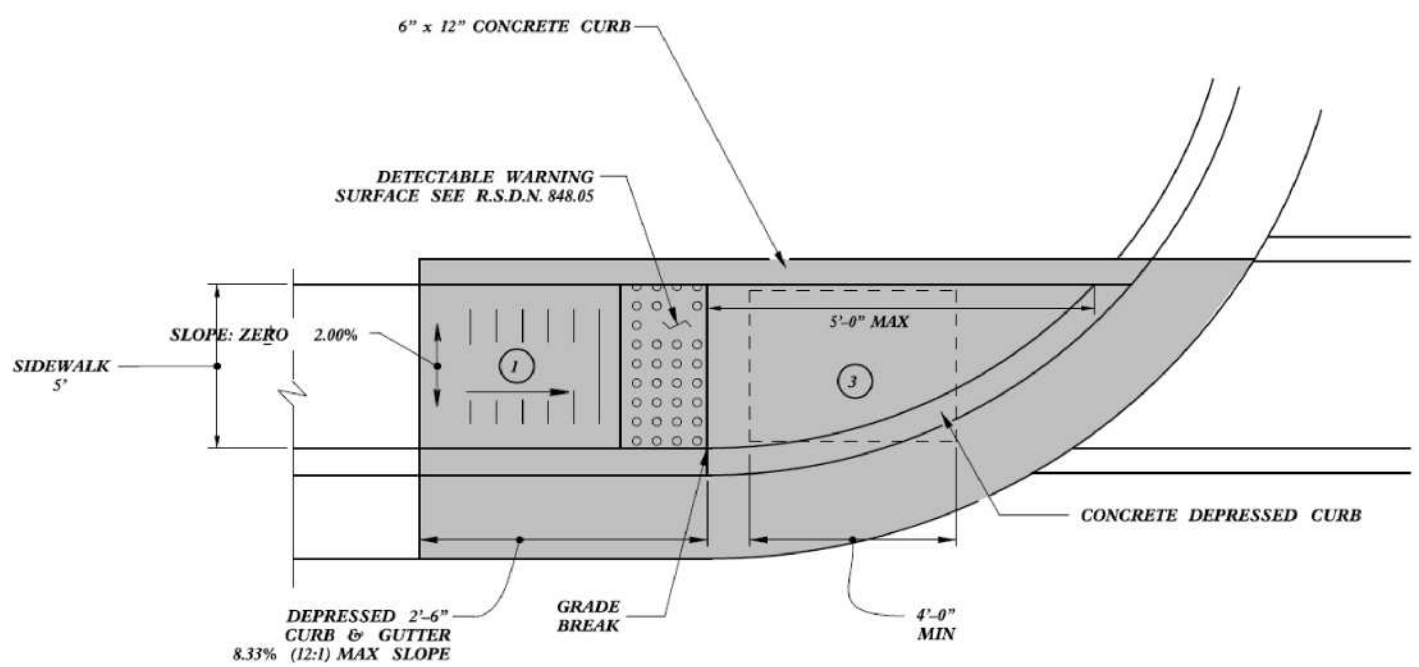

TYPE 1

SHADED AREA DENOTES PAY LIMITS FOR CURB RAMP

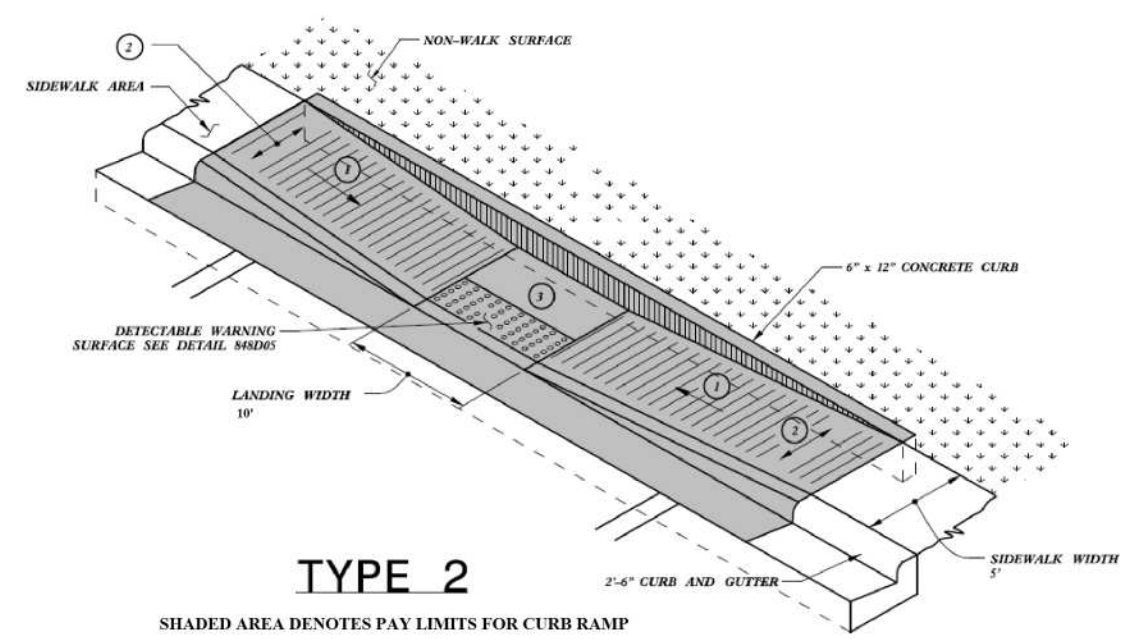

TYPE 2

SHADED AREA DENOTES PAY LIMITS FOR CURB RAMP

1. *8.33% (12:1) MAX RAMP SLOPE*
2. *CROSS SLOPE: 2.00%*
3. *CURB RAMPS REQUIRE A (4'-0") MINIMUM LANDING WITH A MAXIMUM CROSS SLOPE AND LONGITUDINAL SLOPE OF 2.00% WHERE PEDESTRIANS PERFORM TURNING MANEUVERS. SLOPE TO DRAIN TO CURB.*

REVISIONS

8/17/99