PROJECT REFERENCE NO.	SHEET NO.
WBS#: 33935.2.FD9	EC 2

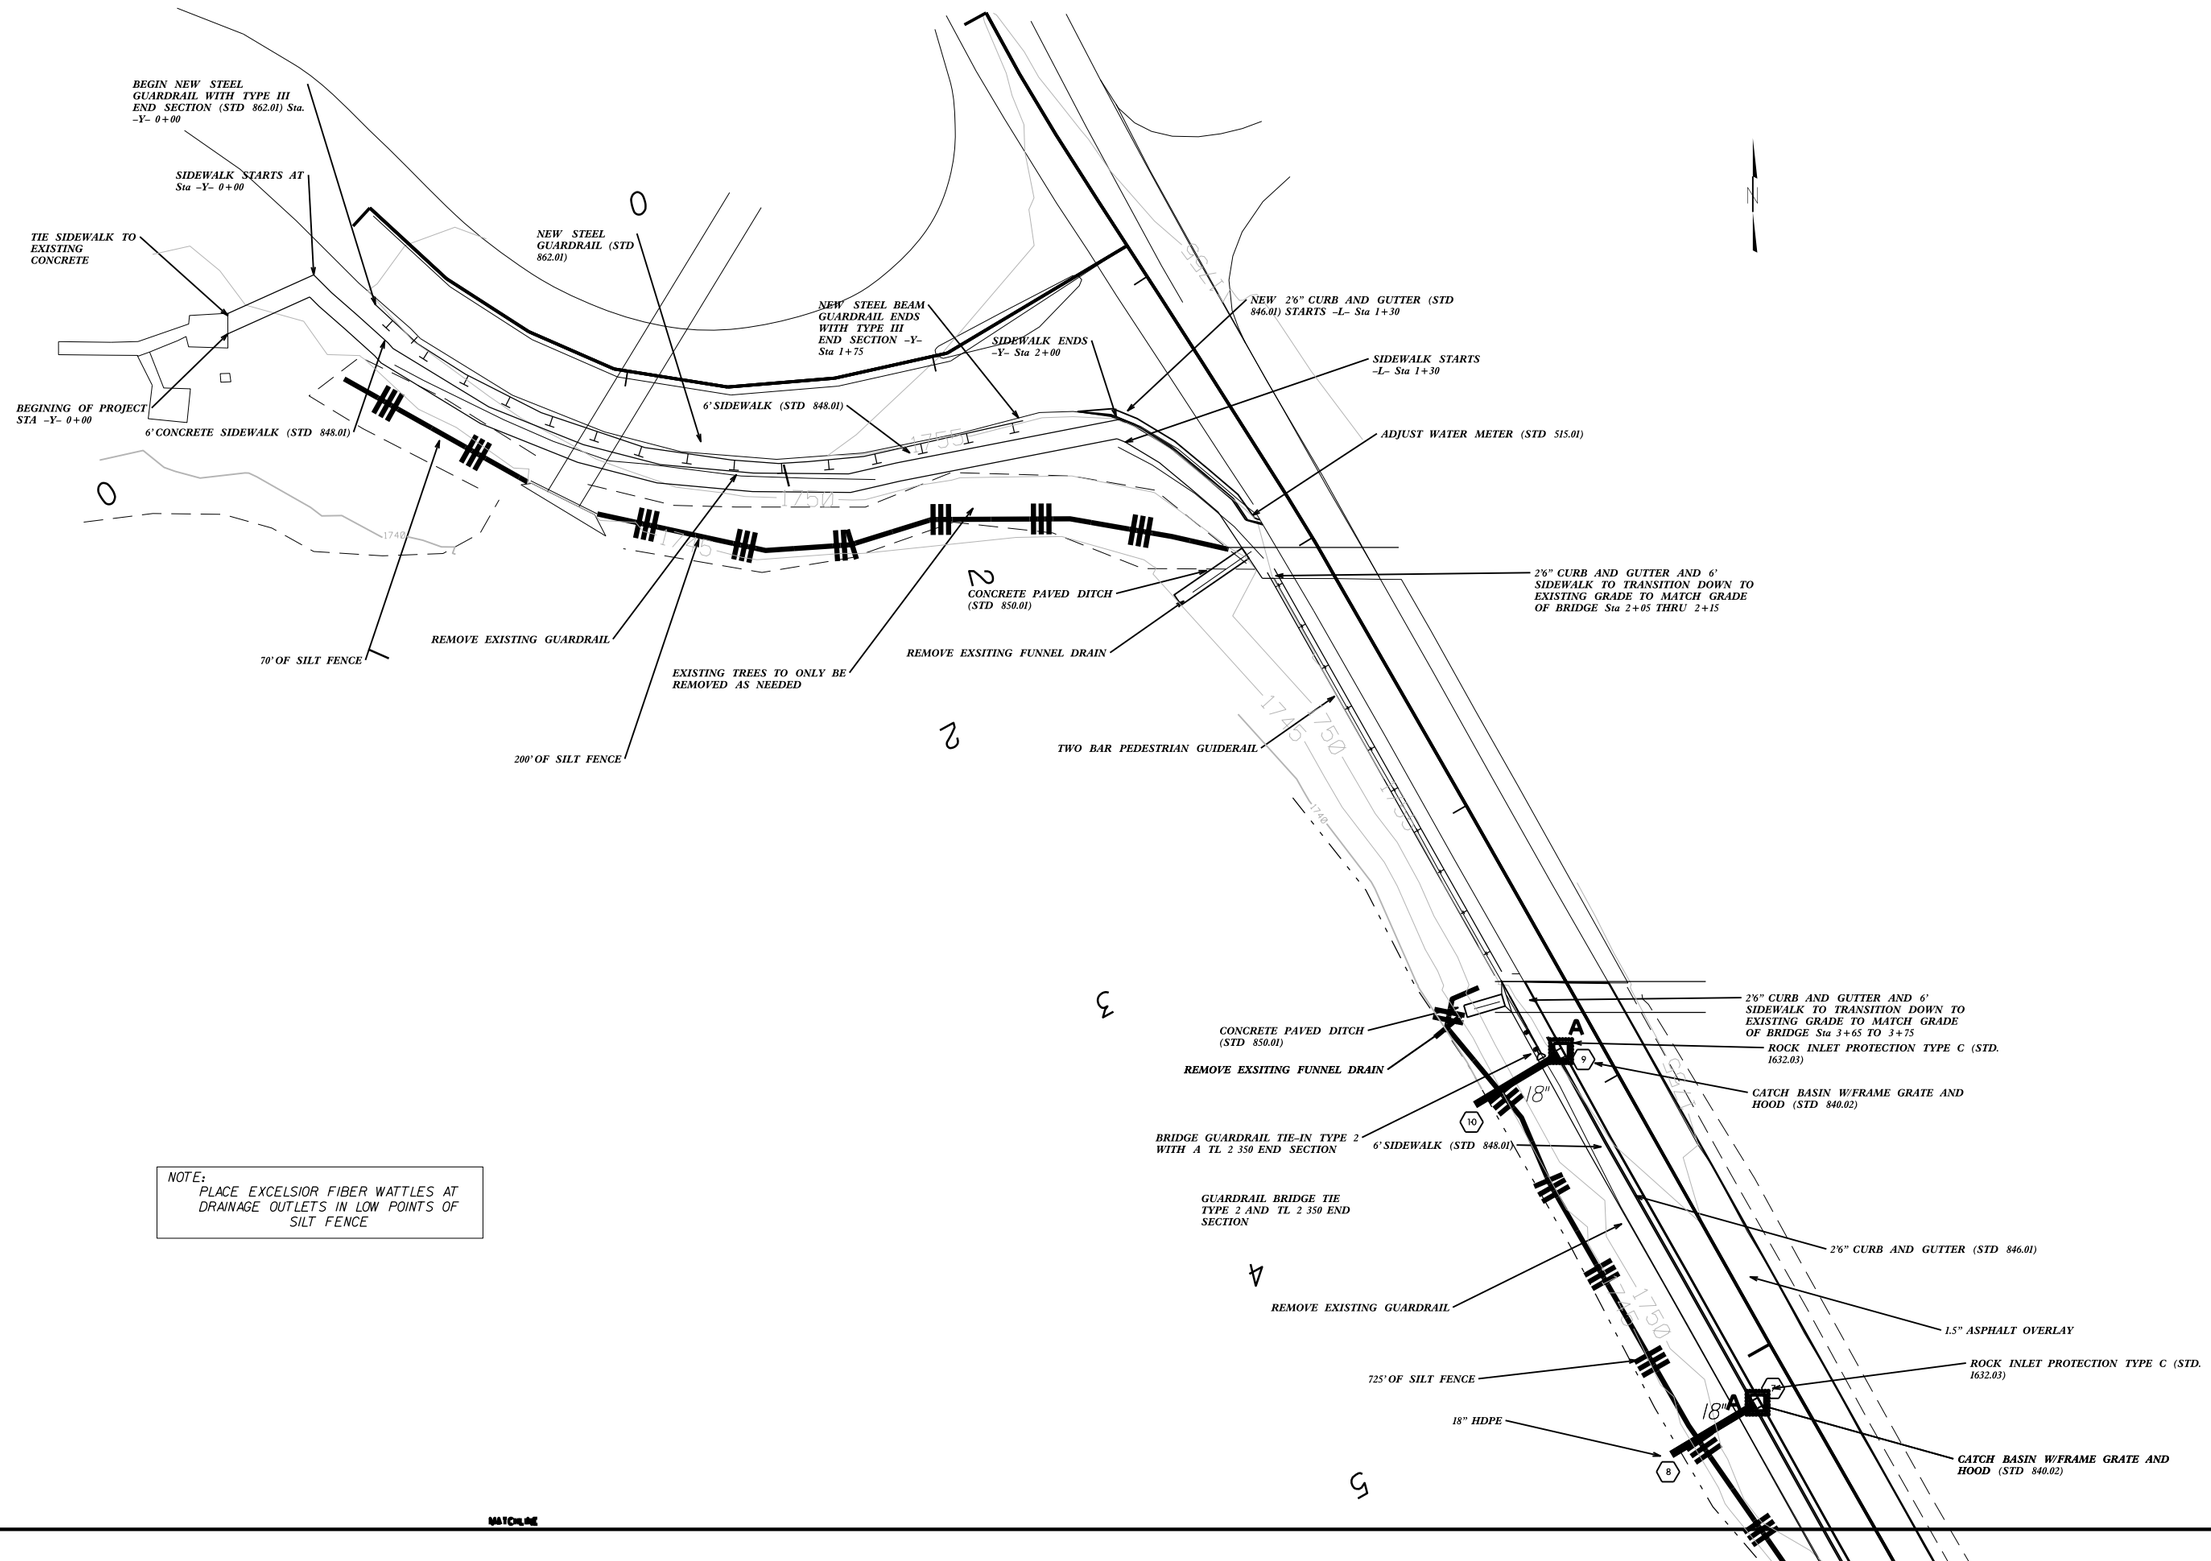

NOTE:
PLACE EXCELSIOR FIBER WATTLES AT DRAINAGE OUTLETS IN LOW POINTS OF SILT FENCE