See Sheet 1-A For Index of Sheets

STATE	STATE PROJECT REFERENCE NO.	SHEET NO.	TOTAL SHEETS
N.C.	WBS#: 33935.2.FD9	1	

STATE PROJ. NO.	F. A. PROJ. NO.	DESCRIPTION

STATE OF NORTH CAROLINA
DIVISION OF HIGHWAYS

CHEROKEE COUNTY

LOCATION: *SR 1388 BEGINNING AT THE ANDREWS REST AREA AND ENDING 0.26 MILES SOUTH OF ANDREWS REST AREA.*

TYPE OF WORK: *GRADING, SIDEWALKS, ASPHALT, PAVEMENT MARKINGS, GUARDRAIL, TRAFFIC CONTOL, DRAINAGE, EROSION CONTROL*

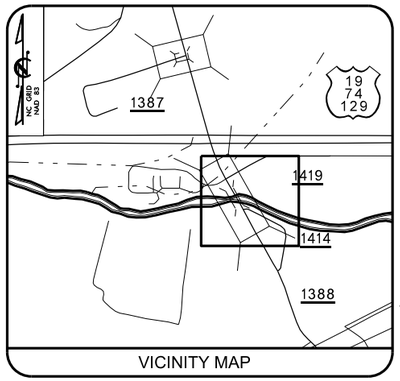

VICINITY MAP

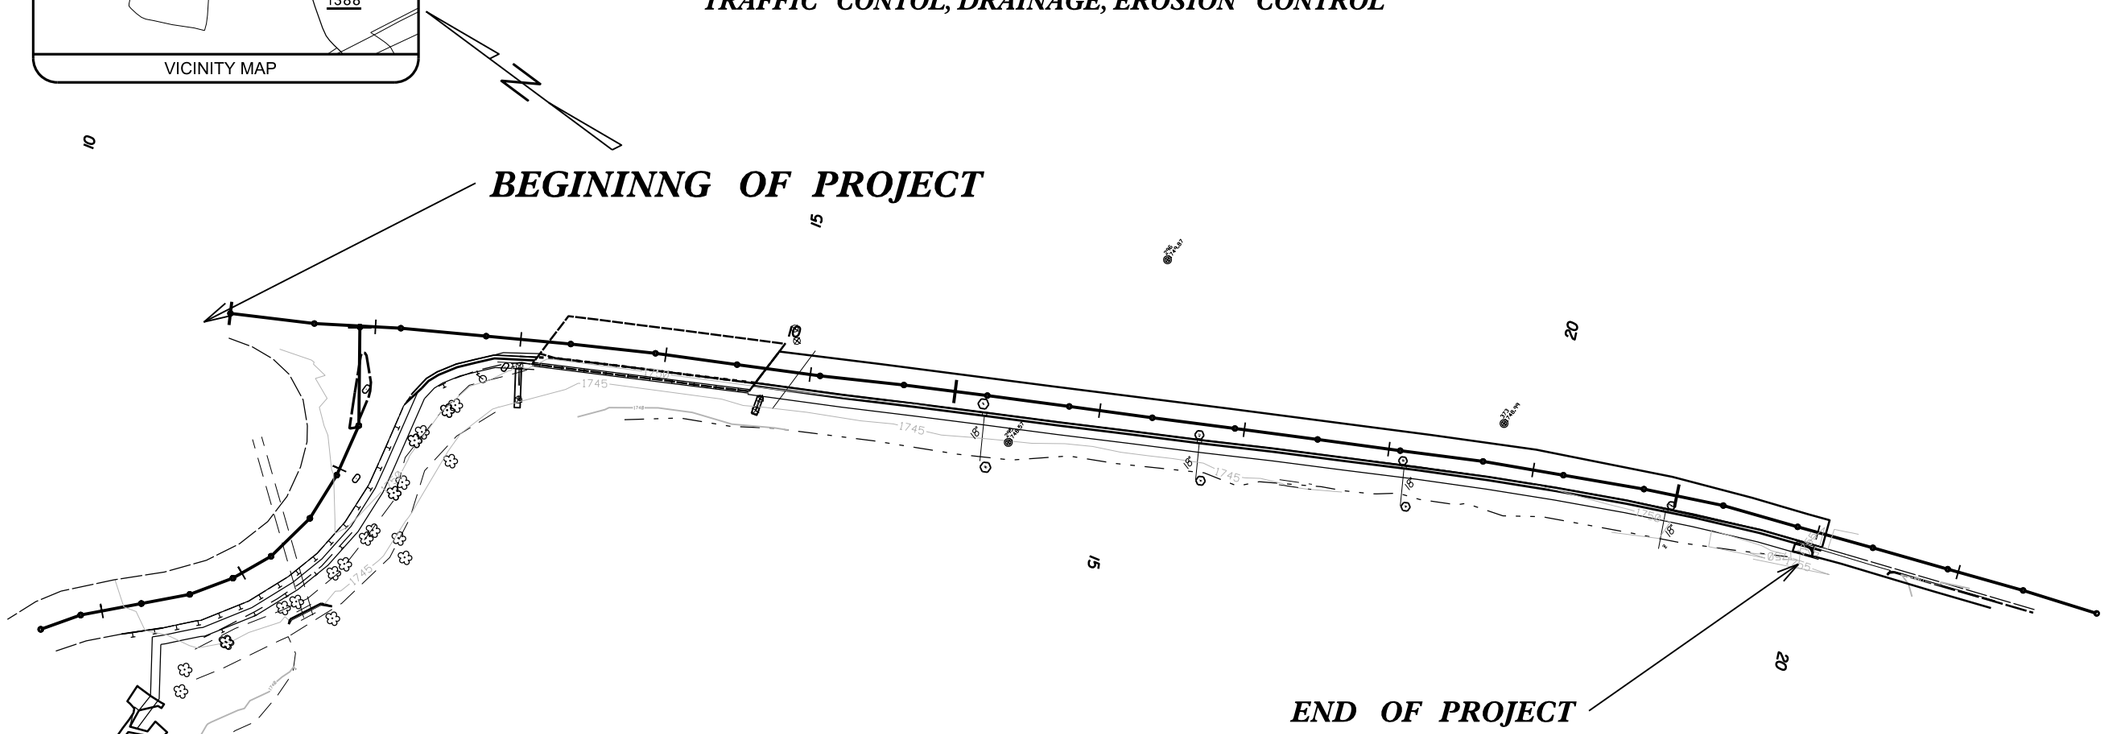

CONTRACT: DN00366 PROJECT: WBS#: 33935.2.FD9

GRAPHIC SCALES

50 25 0 50 100
PLANS

PROJECT LENGTH

TOTAL LENGTH STATE PROJECT = .26 MILES

Prepared In the Office of:
DIVISION OF HIGHWAYS
191 Robbinsville Rd., Andrews, NC 28901

2012 STANDARD SPECIFICATIONS

RIGHT OF WAY DATE:

LETTING DATE:

WESLEY GRINDSTAFF, P.E.
PROJECT ENGINEER

ADAM DOCKERY
PROJECT DESIGN ENGINEER

HYDRAULICS ENGINEER

SIGNATURE: *P.E.*

ROADWAY DESIGN ENGINEER

SIGNATURE: *P.E.*

STATE OF NORTH CAROLINA · DEPARTMENT OF TRANSPORTATION