CONTRACT: DN00336 PROJECT: WBS#: 339351.2.FD9

STATE OF NORTH CAROLINA
DIVISION OF HIGHWAYS

PLAN FOR PROPOPSED EROSION CONTROL

CHEROKEE COUNTY

STATE	STATE PROJECT REFERENCE NO.	SHEET NO.	TOTAL SHEETS
N.C.	WBS#:33935.2.FD9	EC-1	

STATE PROJ. NO.	F. A. PROJ. NO.	DESCRIPTION

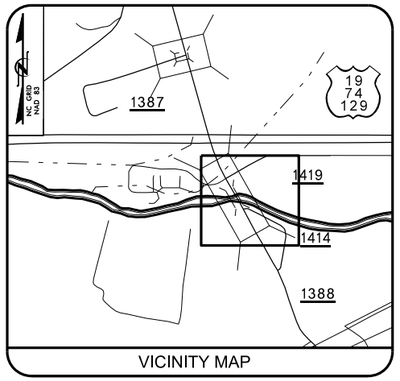

VICINITY MAP

LOCATION: *SR 1388 BEGINNING AT THE ANDREWS REST AREA AND ENDING 0.26 MILES SOUTH OF ANDREWS REST AREA.*

TYPE OF WORK: *GRADING, SIDEWALKS, ASPHALT, PAVEMENT MARKINGS, GUARDRAIL, TRAFFIC CONTOL, DRAINAGE, EROSION CONTROL*

GRID NORTH

EROSION AND SEDIMENT CONTROL MEASURES

Std. #	Description	Symbol
	Streambank Reforestation	
1630.03	Temporary Silt Ditch	TSD
1630.05	Temporary Diversion	TD
1605.01	Temporary Silt Fence	
1606.01	Special Sediment Control Fence	
1622.01	Temporary Berms and Slope Drains	
1630.01	Riser Basin	
1630.02	Silt Basin Type B	
1633.01	Temporary Rock Silt Check Type-A	
	Temporary Rock Silt Check Type-B	
	Wattle // Coir Fiber Wattle	
1634.01	Temporary Rock Sediment Dam Type-A	
1634.02	Temporary Rock Sediment Dam Type-B	
1635.01	Rock Pipe Inlet Sediment Trap Type-A	
1635.02	Rock Pipe Inlet Sediment Trap Type-B	
1630.04	Stilling Basin	
	Rock Inlet Sediment Trap:	
1632.01	Type A	A
1632.02	Type B	B
1632.03	Type C	C
	Skimmer Basin	
	Tiered Skimmer Basin	
	Infiltration Basin	

THIS PROJECT CONTAINS EROSION CONTROL PLANS FOR CLEARING AND GRUBBING PHASE OF CONSTRUCTION.

BEGININNG OF PROJECT

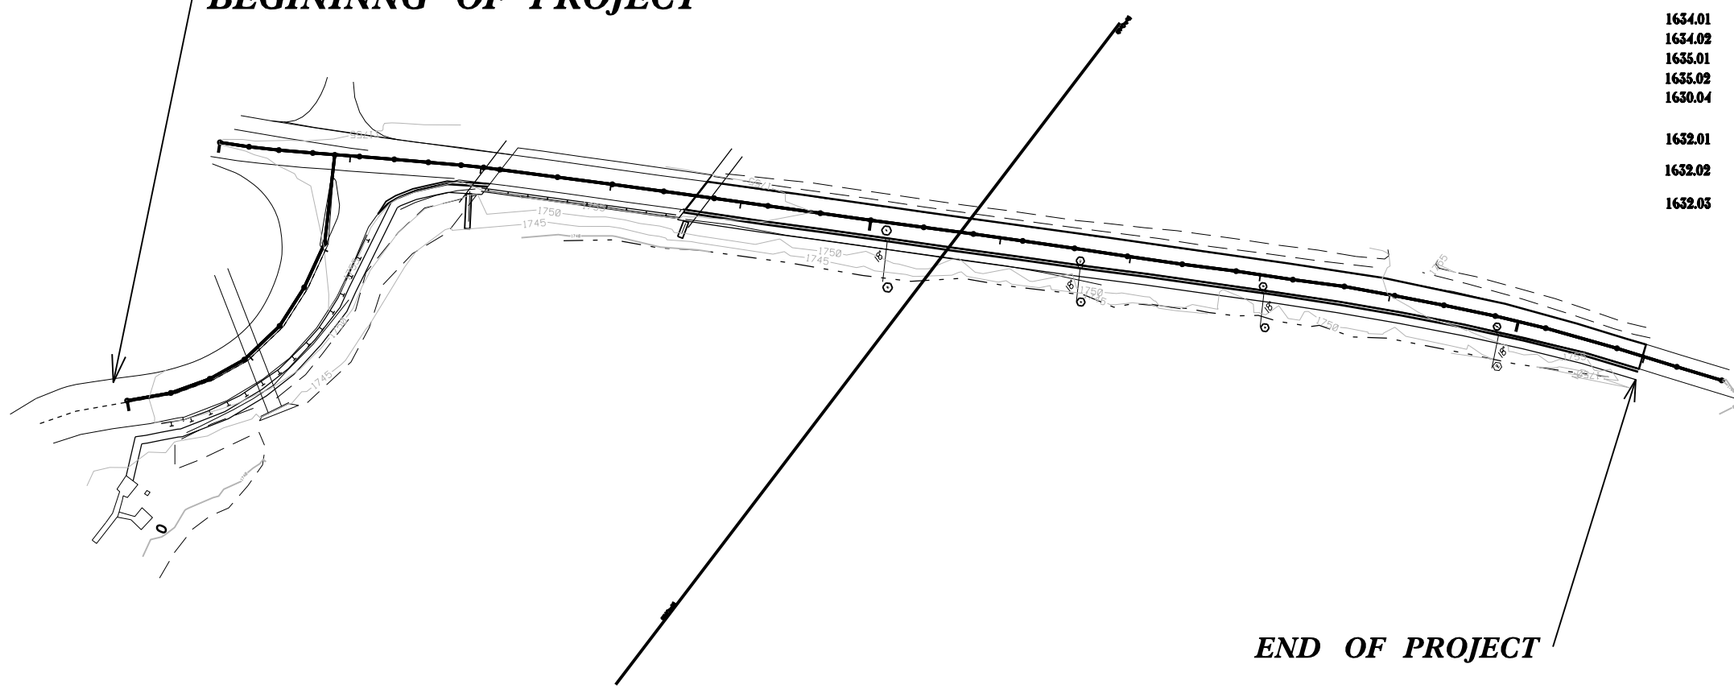

END OF PROJECT

GRAPHIC SCALES

0 50 100
PLANS

0
PROFILE (HORIZONTAL)

0
PROFILE (VERTICAL)

DESIGN DATA

ADT _____= _____
ADT _____= _____
DHV = ___ %
D = ___ %
T = ___ % *
V = ___ MPH
* TTST = _ _ DUAL _
_ FUNC_CLASS_ = TIER
_____
_____ TIER

PROJECT LENGTH

TOTAL LENGTH STATE PROJECT = 0.26 MILES

Prepared In the Office of:
DIVISION OF HIGHWAYS
191 Robbinsville Rd., Andrews, NC 28901

2012 STANDARD SPECIFICATIONS

RIGHT OF WAY DATE:

LETTING DATE:

WESLEY GRINDSTAFF, P.E.
PROJECT ENGINEER

ADAM DOCKERY
PROJECT DESIGN ENGINEER

HYDRAULICS ENGINEER

SIGNATURE: *P.E.*

ROADWAY DESIGN ENGINEER

SIGNATURE: *P.E.*

STATE OF NORTH CAROLINA · DEPARTMENT OF TRANSPORTATION