PROJECT REFERENCE NO.	SHEET NO.
WBS#: 43996.3.1	6

MATCHLINE

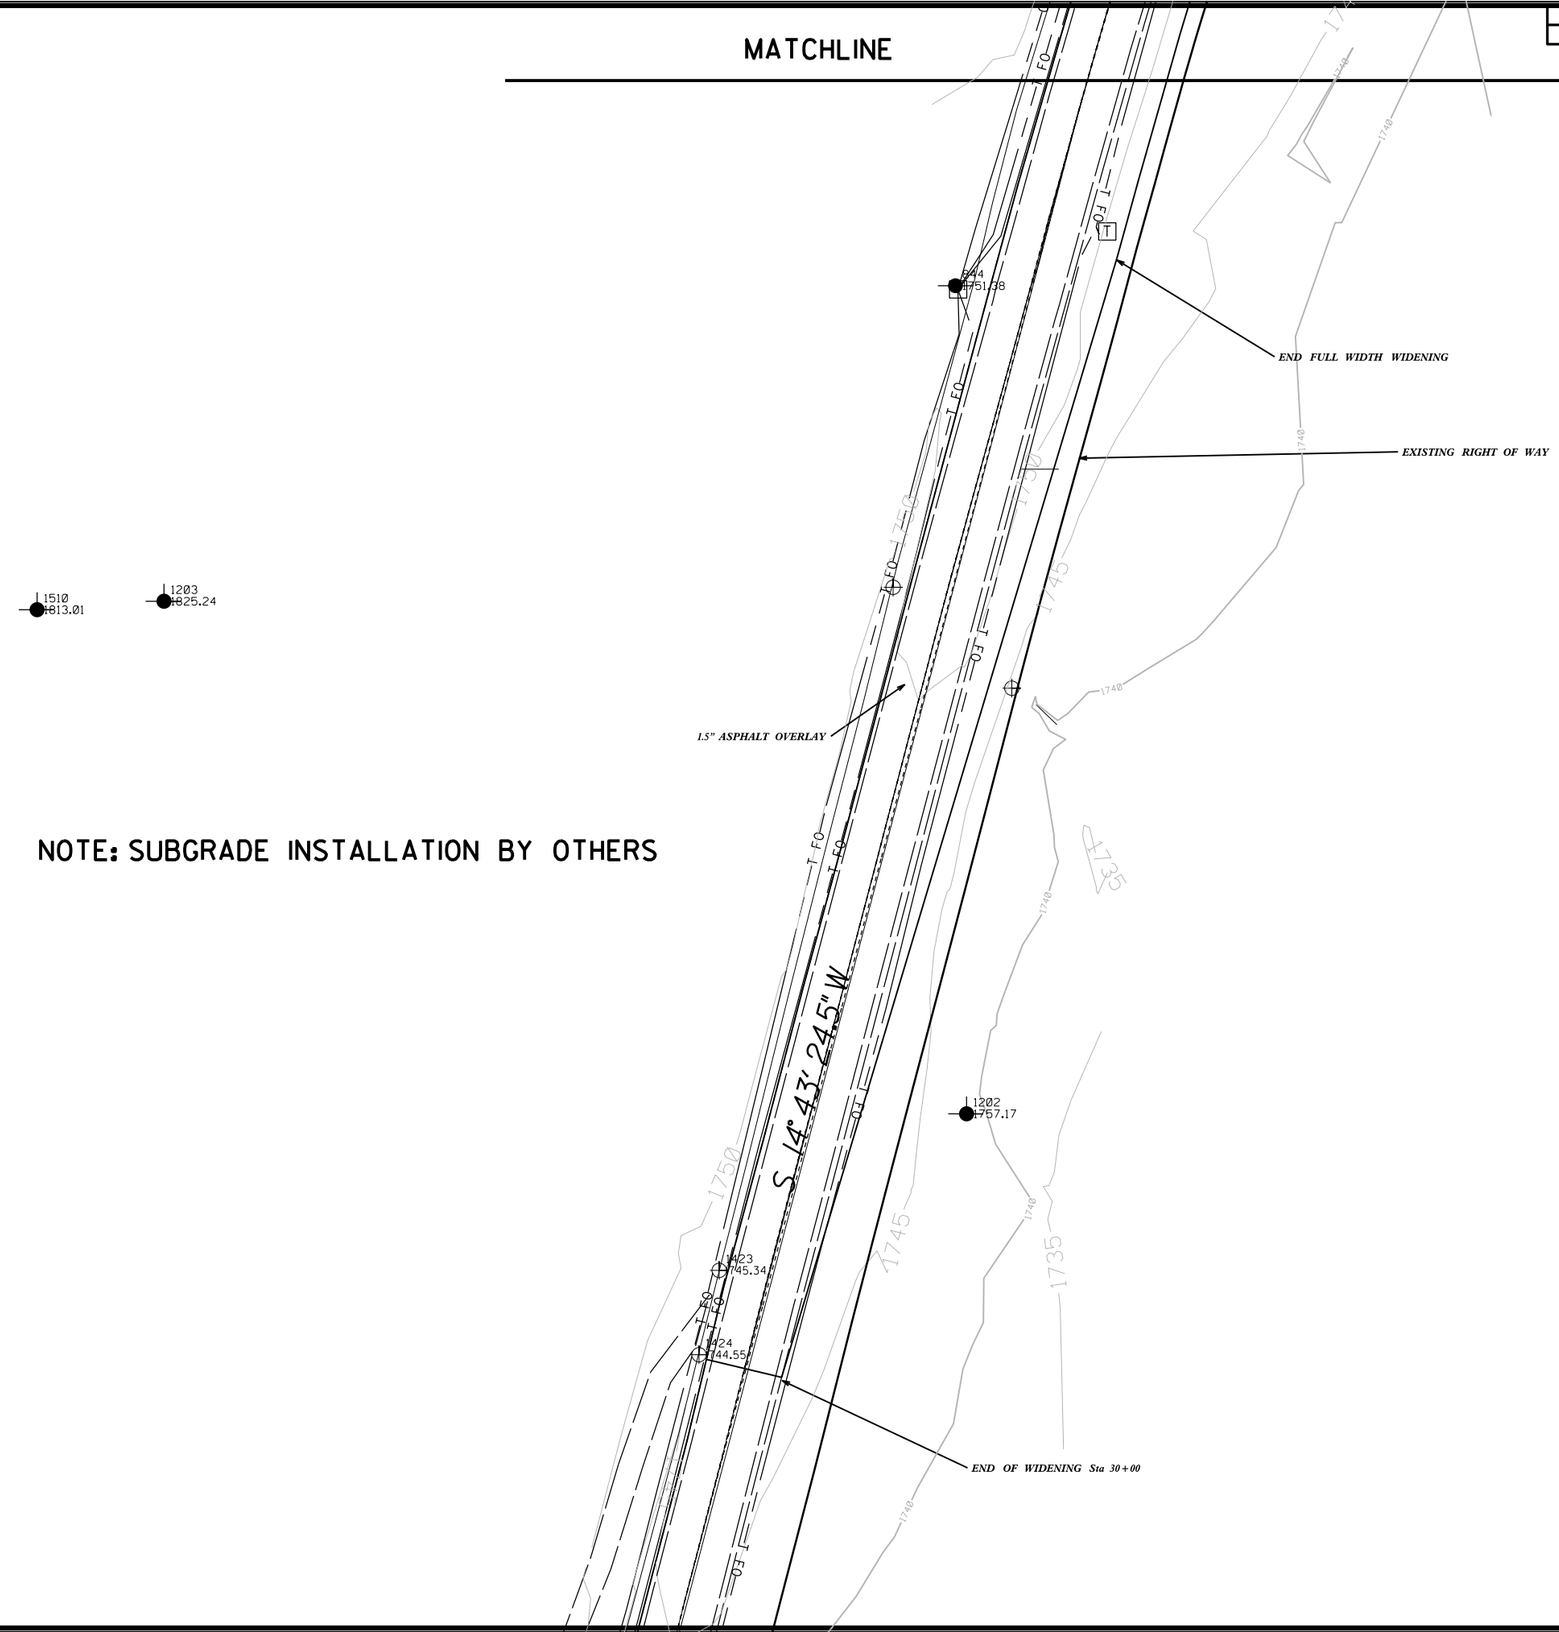

NOTE: SUBGRADE INSTALLATION BY OTHERS

25

30