See Sheet 1-A For Index of Sheets

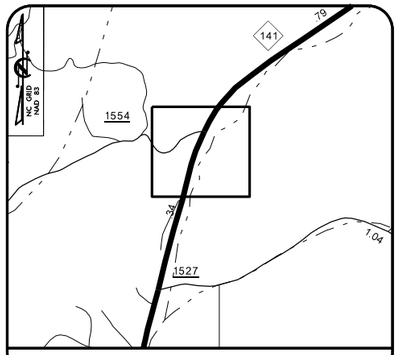

VICINITY MAP

STATE OF NORTH CAROLINA
DIVISION OF HIGHWAYS

CHEROKEE COUNTY

STATE	STATE PROJECT REFERENCE NO.	SHEET NO.	TOTAL SHEETS
N.C.	WBS#: 43996.3.1	1	

STATE PROJ. NO.	F. A. PROJ. NO.	DESCRIPTION

LOCATION: *NC 141 BEGINNING 0.09 MILES NORTH OF THE INTERSECTION OF NC 141 AND SR 1554. CONTINUING SOUTH ON NC 141 FOR 0.25 MILES*

TYPE OF WORK: *COMPACTED AGGREGATE BASE COURSE, ASPHALT, PAVEMENT MARKINGS, TRAFFIC CONTOL,*

END OF PROJECT

BEGININNG OF PROJECT

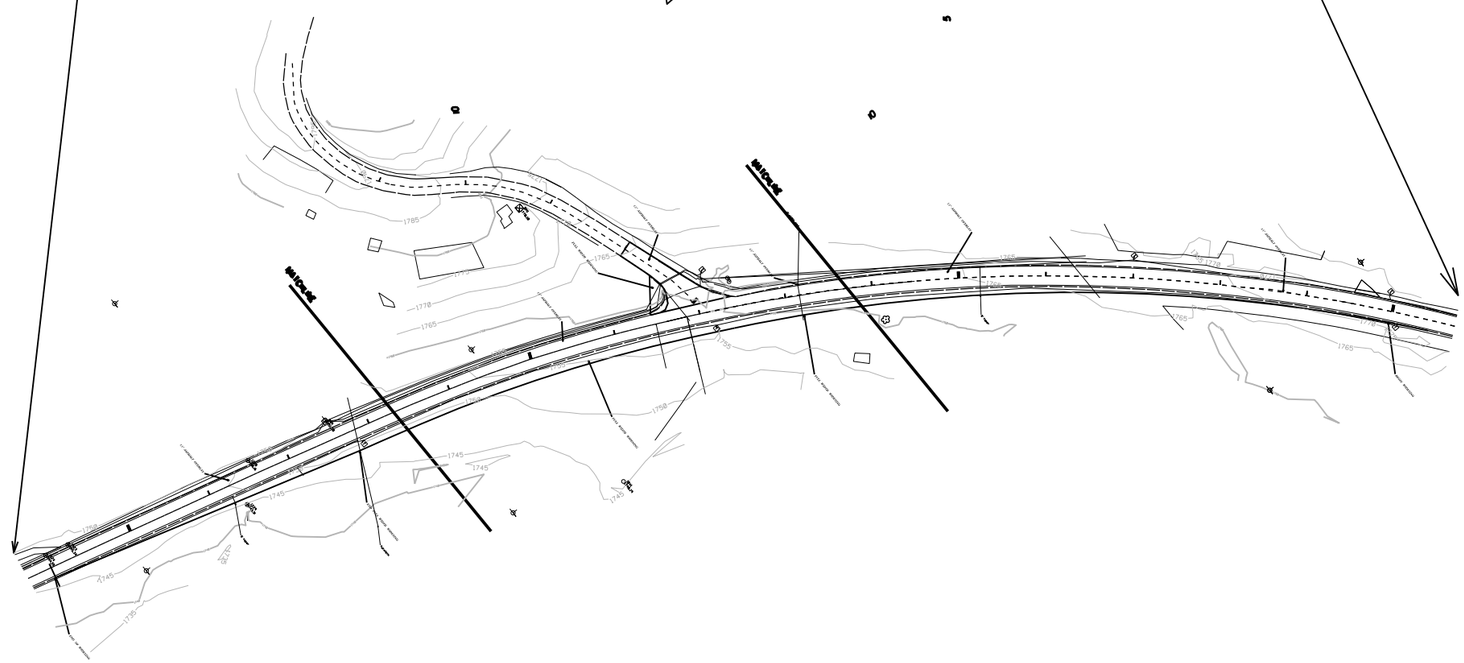

CONTRACT: DN00373 PROJECT: WBS#: 43996.3.1

GRAPHIC SCALES

50 25 0 50 100

PLANS

PROJECT LENGTH

TOTAL LENGTH STATE PROJECT = .30 MILES

Prepared in the Office of:

DIVISION OF HIGHWAYS

191 Robbinsville Rd., Andrews, NC 28901

2012 STANDARD SPECIFICATIONS

RIGHT OF WAY DATE:

LETTING DATE:

WESLEY GRINDSTAFF, P.E.
PROJECT ENGINEER

PROJECT DESIGN ENGINEER

HYDRAULICS ENGINEER

SIGNATURE: *P.E.*

ROADWAY DESIGN ENGINEER

SIGNATURE: *P.E.*

STATE OF NORTH CAROLINA • DEPARTMENT OF TRANSPORTATION